



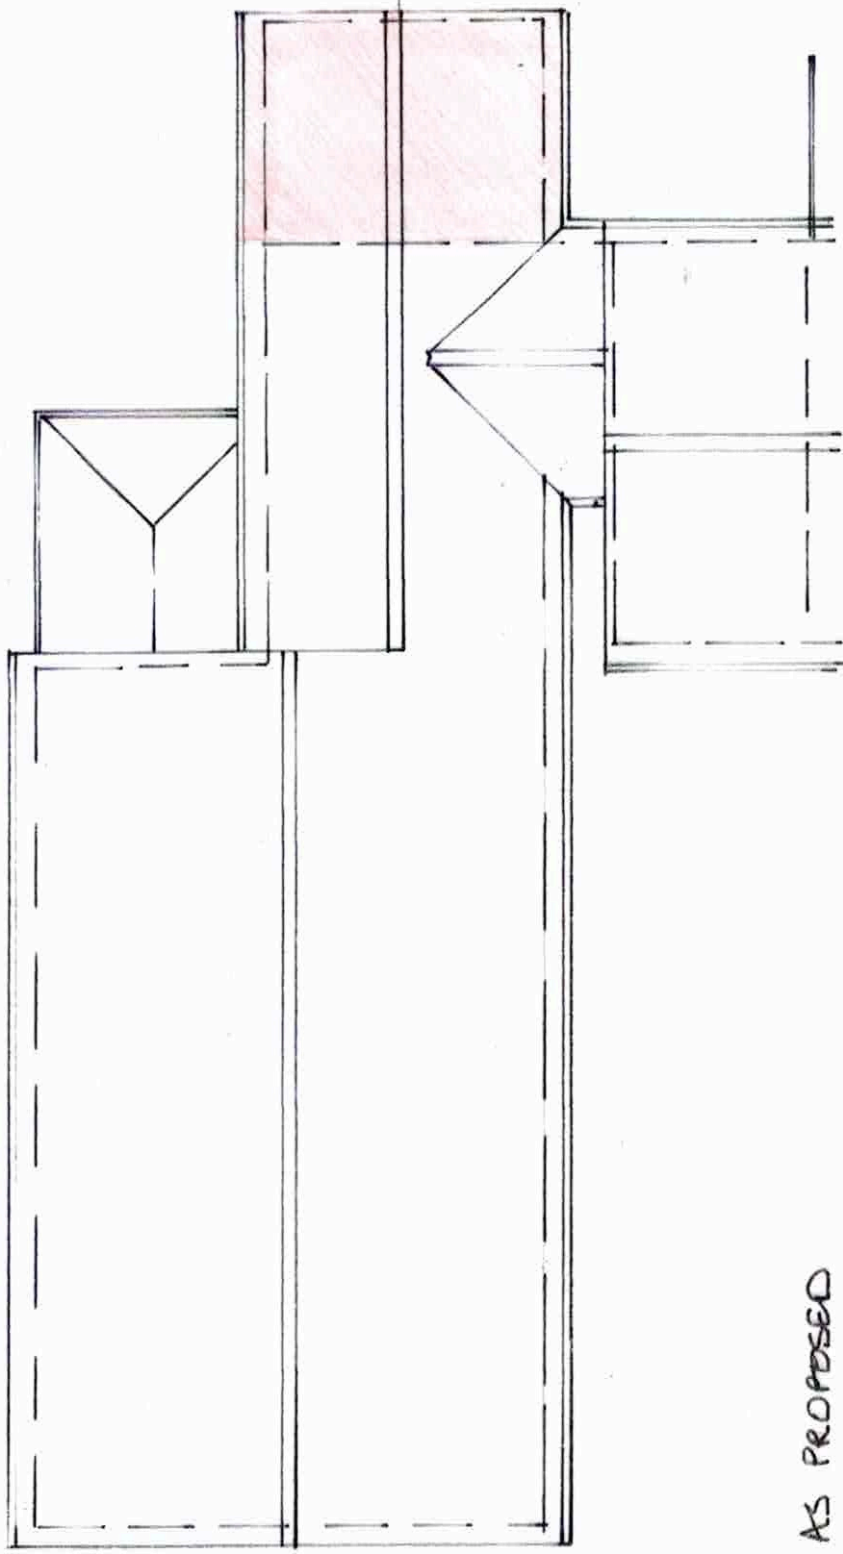

AS PROPOSED

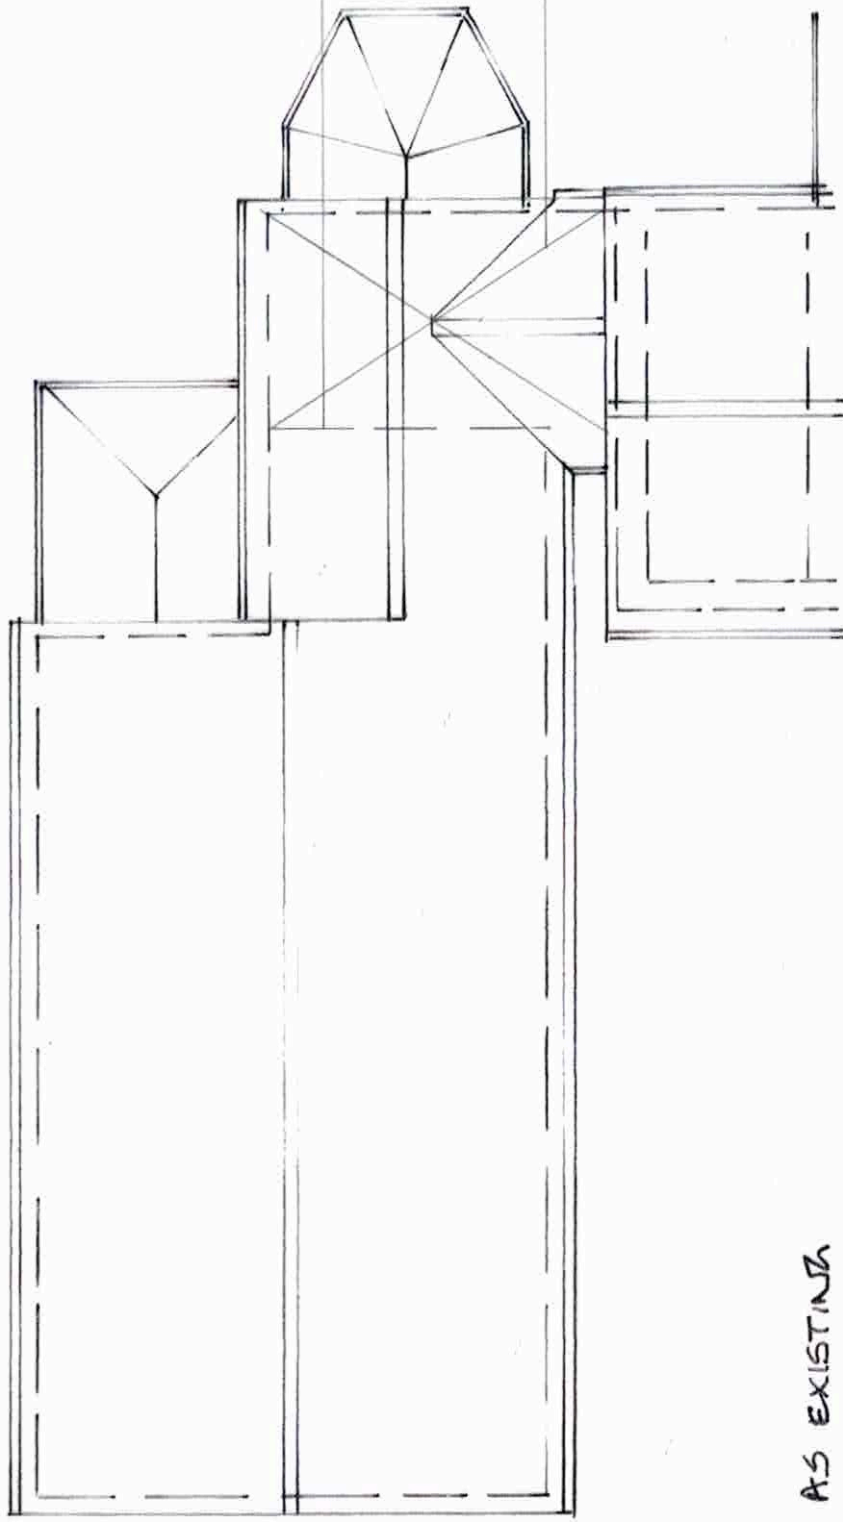

AS EXISTING

01
SCALE 1:100 @ A3
5 10 M

4 SHANNON CLOSE HAVERHILL SUFFOLK CB9 0LT
ROOF PLANS AS EXISTING AND PROPOSED JUN 2026 DRG NO SC.14