

Proposed Materials Key:

Existing red brick to match existing
Windows and Doors to be upvc to match existing
Soffits, barge boards and fascias and
rainwatergoods all upvc to match existing
Flat roof single ply membrane or similar




1:100 Proposed West Elevation



1:100 Proposed South Elevation



1:100 Proposed East Elevation

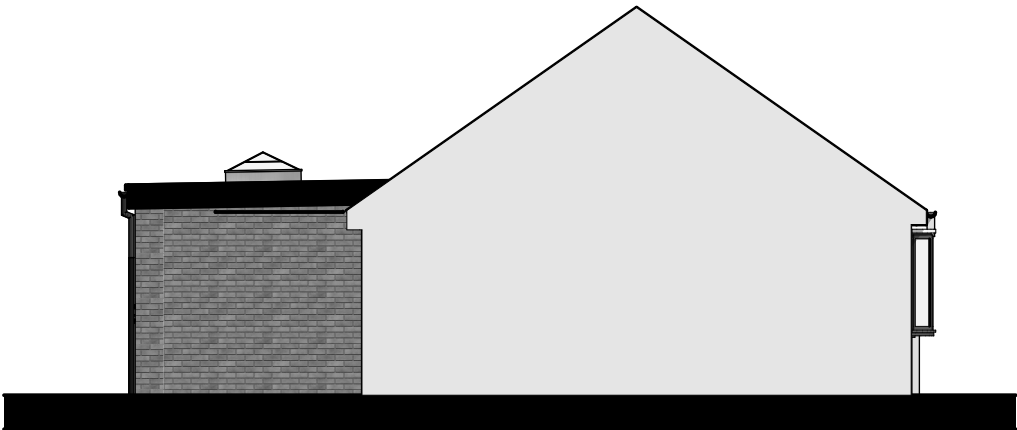

1:100 Proposed North Elevation

 Cameron Bosque Brookes Architects St Ives Cambridge London 01480 301 554 0208 050 6206 info@cbb-architects.co.uk 	Status Planning	Title Proposed Elevations	Rev Date Drawn by Change description P1 21/05/2026 GC Issued for Planning	0m 2m 4m 6m 8m 10m 0ft 20ft	General Notes Work to figure dimensions only. All dimensions are shown in 'mm' unless otherwise stated. The contractor, sub-contractors and suppliers must verify all dimensions on site prior to the commencement of any work. This drawing is the property of Cameron Bosque Brookes Architects Limited and copyright is reserved by them. This drawing is issued on the basis that it is not copied, used or disclosed by or to any unauthorised person without the prior written consent of Cameron Bosque Brookes Architects Limited. This drawing is to be read in conjunction with all relevant engineers and specialist sub-contractors drawings and specifications. Contractors should carry out their own independent site surveys to confirm dimensions. Any discrepancies are to be brought to the designers attention.
	Client Name Oliver Cornell	Scale 1:100@A3 Date 27/05/2026			
	Project Address 9 Fryth Close, Haverhill, CB9 0ED	Drawing Number 26088-1300 Revision P1			