


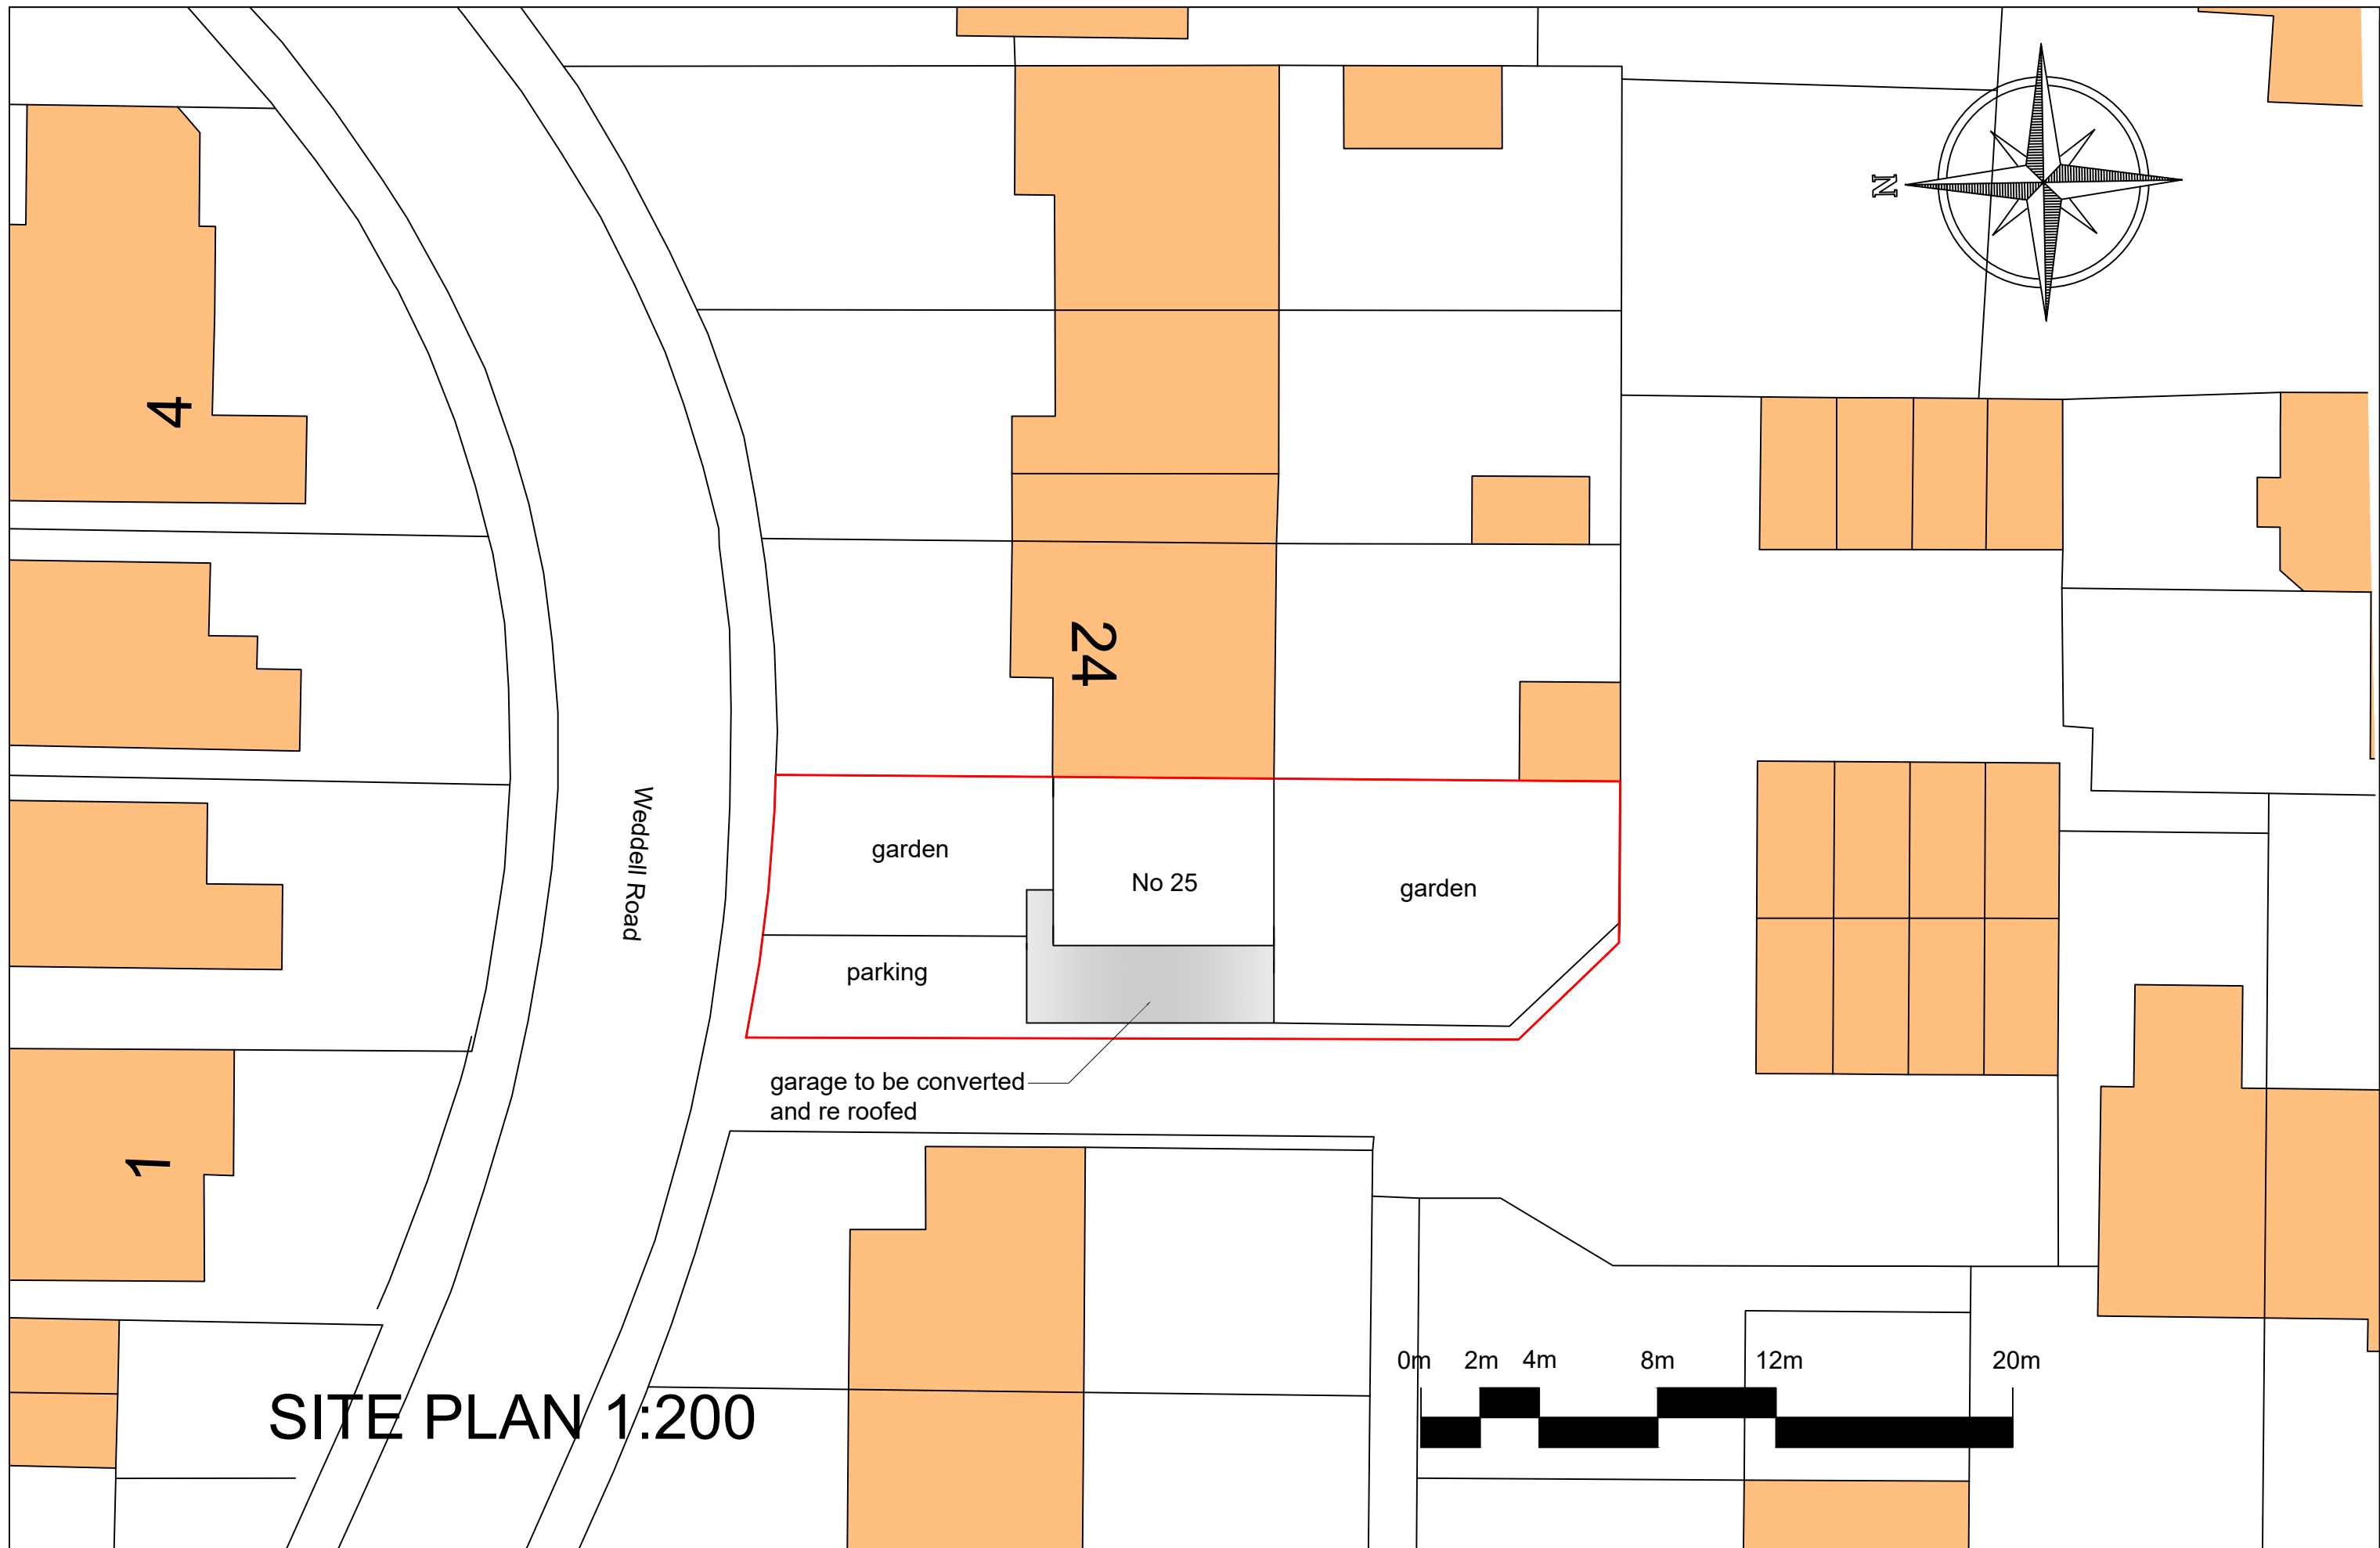

Contract : ALTERATIONS & EXTENSION TO 25, WEDDELL ROAD, HAVERHILL, CAMBS.	Title : SITE PLAN	These drawings are the COPYRIGHT of Greg Saberton Design. Unauthorised copying is not permitted.	Revisions : -	Scale : 1 : 200 Date : JUL 2026 Drawing Number : 02 / 3661 / 26	GREG SABERTON DESIGN ARCHITECTURAL DESIGN CONSULTANCY Tom's Hole Barn, Branch Bank, Prickwillow, Ely, Cambridgeshire, CB7 4UR Tel : 01353 687999 Email : greg@sabertondesign.co.uk
--	----------------------	--	------------------	---	--