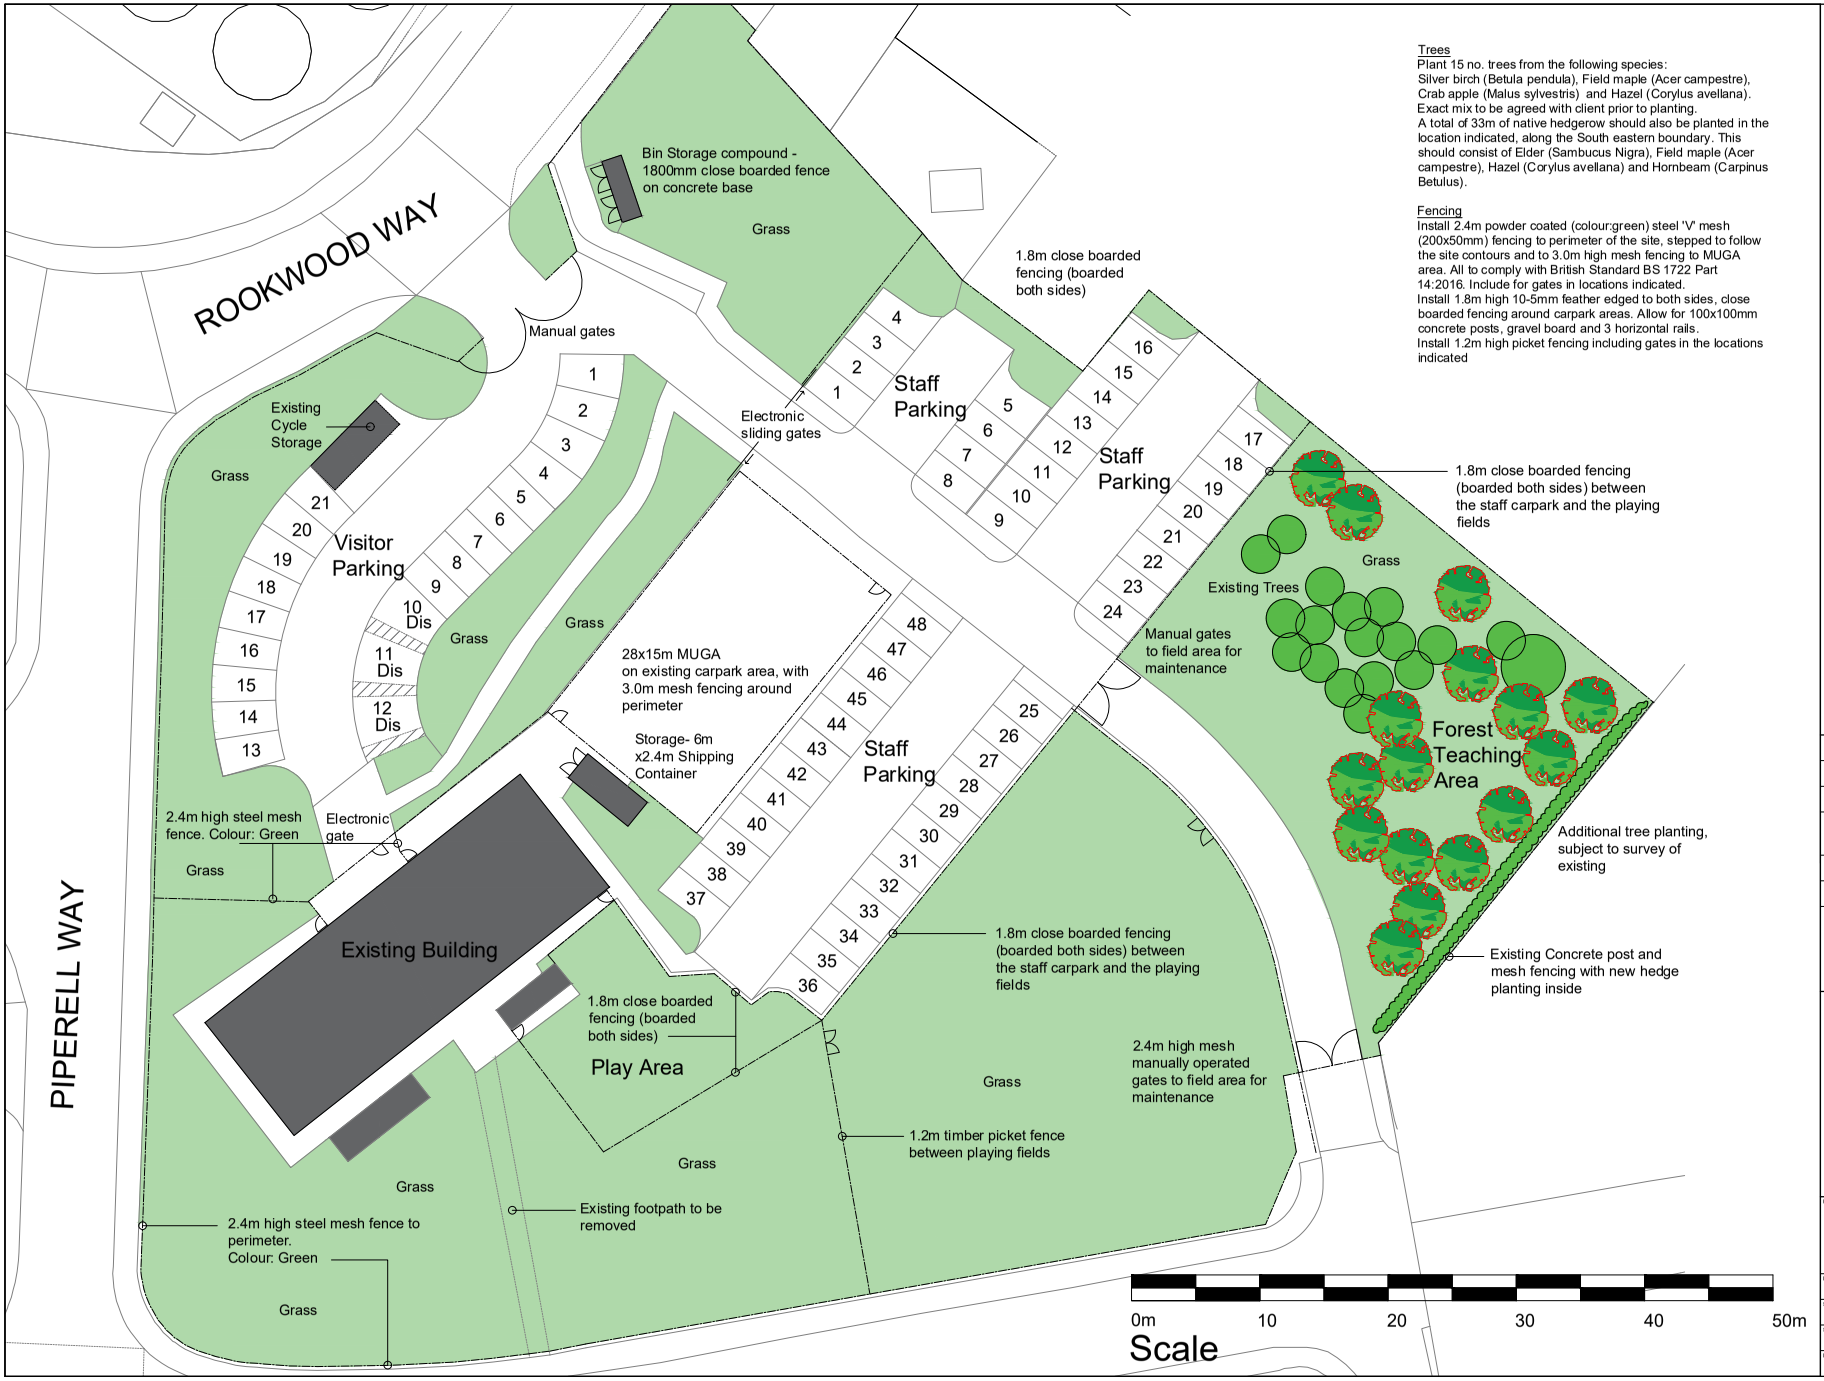

Trees
Plant 15 no. trees from the following species:
Silver birch (Betula pendula), Field maple (Acer campestre), Crab apple (Malus sylvestris) and Hazel (Corylus avellana).
Exact mix to be agreed with client prior to planting.
A total of 33m of native hedgerow should also be planted in the location indicated, along the South eastern boundary. This should consist of Elder (Sambucus Nigra), Field maple (Acer campestre), Hazel (Corylus avellana) and Hornbeam (Carpinus Betulus).

Fencing
Install 2.4m powder coated (colour:green) steel 'V' mesh (200x50mm) fencing to perimeter of the site, stepped to follow the site contours and to 3.0m high mesh fencing to MUGA area. All to comply with British Standard BS 1722 Part 14:2016. Include for gates in locations indicated.
Install 1.8m high 10-5mm feather edged to both sides, close boarded fencing around carpark areas. Allow for 100x100mm concrete posts, gravel board and 3 horizontal rails.
Install 1.2m high picket fencing including gates in the locations indicated

Note: The entire contents of this drawing are protected under the Copyright (Designs and Patents) Act 1990 and no portion shall be copied, duplicated or otherwise reproduced for any other purpose than intended and/or transmitted by any means whatsoever, without the prior written consent of Greystones Design & Architecture Ltd. Only use figured dimensions. All dimensions are to be checked on site prior to commencement of works. Any discrepancies must be brought to the attention of the Architect prior to commencement of works on site.

Rev	Note	Date
A	Various amendments	30.6.26
B	Various amendments	23.7.26
C	Footpaths and fence removed to field access area, fencing spec adjusted	23.7.26
D	MUGA Lighting added, entrance gates amended	24.7.26
E	MUGA Lighting omitted	5.8.26

greystones design & architecture RIBA
'The Old Dairy', Holmes Lane, Dunholme, Lincoln, LN2 3QT
Tel: 01673 862424
Mob: 07598 551796
Email: craig@greystonesdesign.uk
www.greystonesdesign.uk

Project: Proposed Conversion of Offices into School Accommodation for Kisimul School, Land on the North side and East side of Piperell Way, Haverhill

Drawing: Proposed Site Plan
Scale: 1:200@ A1
Date: January 2026
Status: Planning
Drawn by: C. Duncan
Drawing no.: 2513-07E