
Elevations
Scale 1:50

0 1 2 3 4 5 6 7 8 9 10

1:50 Scale bar — Metres

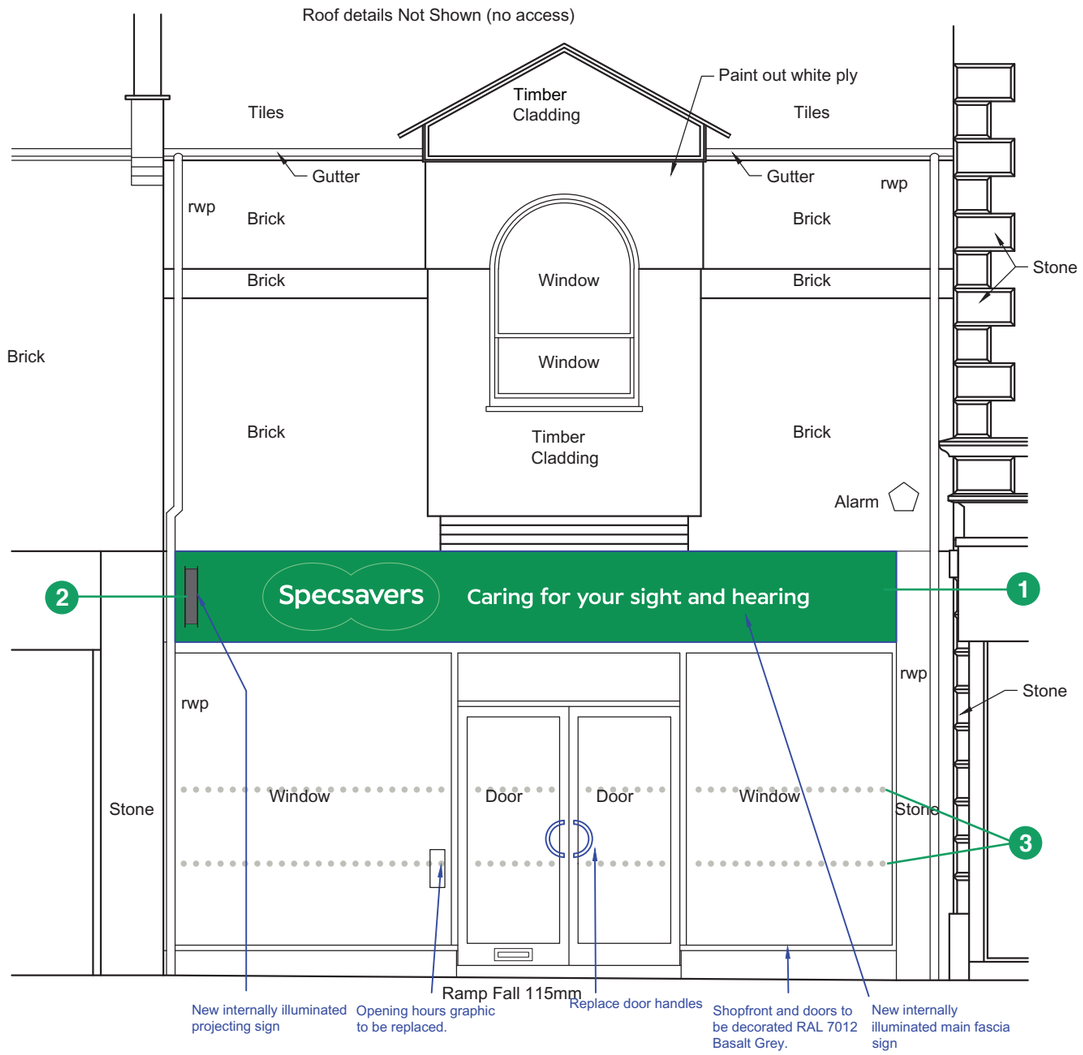

PROPOSED SHOP FRONT ELEVATION SCALE 1:50

1. **Internally Illuminated Fascia Sign**
2. **D/S Internally Illuminated Projection Sign**
3. **Manifestation Dots**

Site
Specsavers
Haverhill

Job Number
160584A

Page
3

Drawing Location
W:\Sales\Specsavers\

Scale
as shown @ A3

Issue / Rev
Issue 01

Drawn by
BI

Checked by
BF

Sales Rep
JS

Date
24/08/2026

BUTTERFIELD SIGNS LTD
174 Sunbridge Rd
Bradford West Yorkshire
BD1 2RZ
Tel: 01274 722244
Fax: 01274 848996
Web: www.butterfieldsigns.co.uk

This document is the property of Butterfield Signs Ltd who own the copyright therein. The information in this document is given in confidence and without the written consent of Butterfield Signs Ltd, given by contract or otherwise the document must not be copied, reprinted or reproduced in any material form either wholly or in part nor must the contents of the document or any method of technique available there from be disclosed to any third party.