


East Elevation

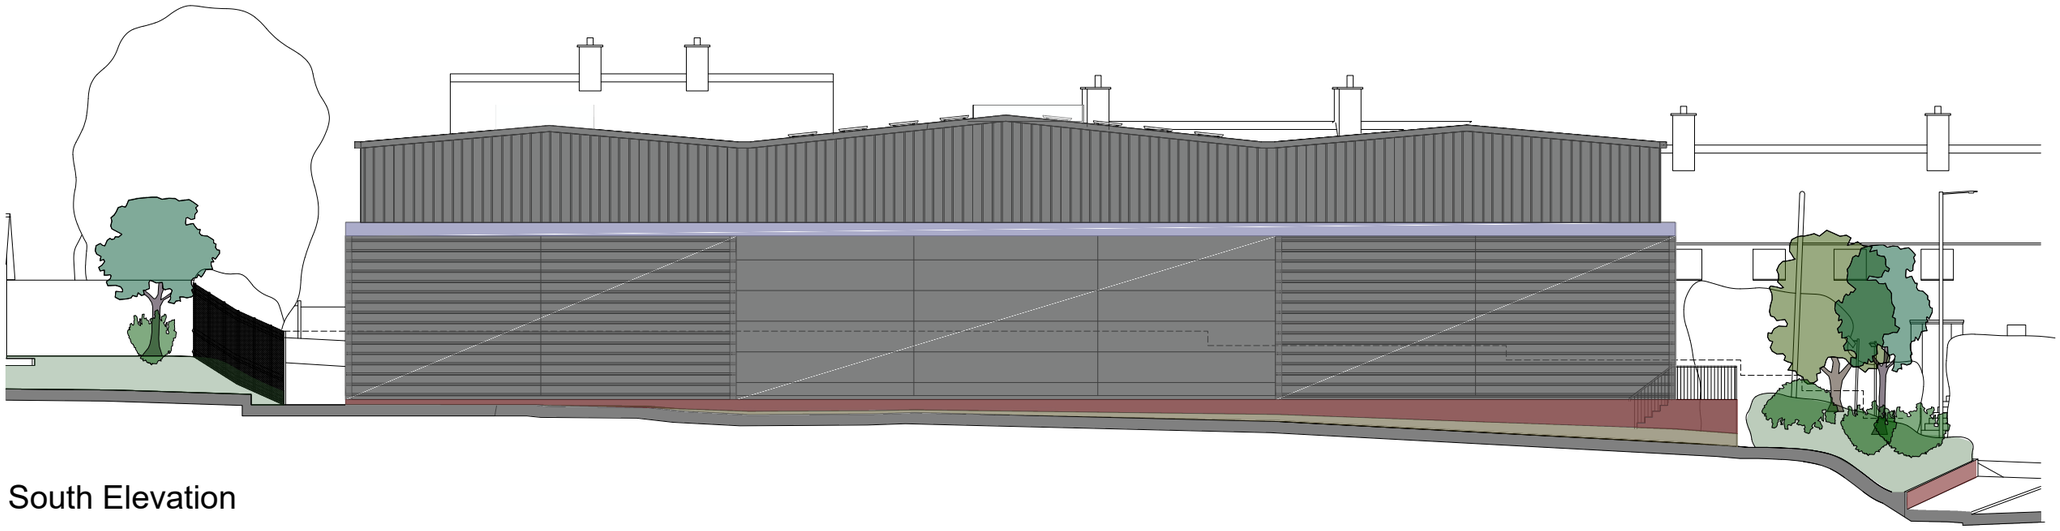

South Elevation

1m SCALE 1:200

SCALE FOR PLANNING PURPOSES ONLY.

Architects are to be notified of any discrepancies.
Contractors must check all dimensions on site.
This drawing is subject to copyright laws and is for use on this project only.
This drawing is to be used solely for the information as titled only.
For other information refer to the latest revision of any cross referenced drawings.
To be read in conjunction with relevant design standards/protocols.

REV	DATE	DESCRIPTION	DRN	CKD
P1	10/09/26	Fenceline to North carpark updated	JL	JL
P0	13/07/26	FIRST ISSUE	JL	JL

AMENDMENTS

STATUS: PLANNING

CLIENT: CINCH SELF STORAGE

PROJECT NAME: Cinch Haverhill

PROJECT ADDRESS: Duddery Hill, Haverhill, Suffolk CB9 8DR

DRAWING TITLE: South and East Elevations

DRG NO: HVH SSA 00 XX DR A 202 REV: P1
PROJECT ORIG BLDG LEVEL TYPE ROLE NO

DATE:	SCALE:	SHEET SIZE:
July 26	1:200	A3

S+SA ARCHITECTS

5A, THE AVENUE, HARROGATE, HG1 4QB
www.ssa-architects.co.uk
T: 01423 856999