

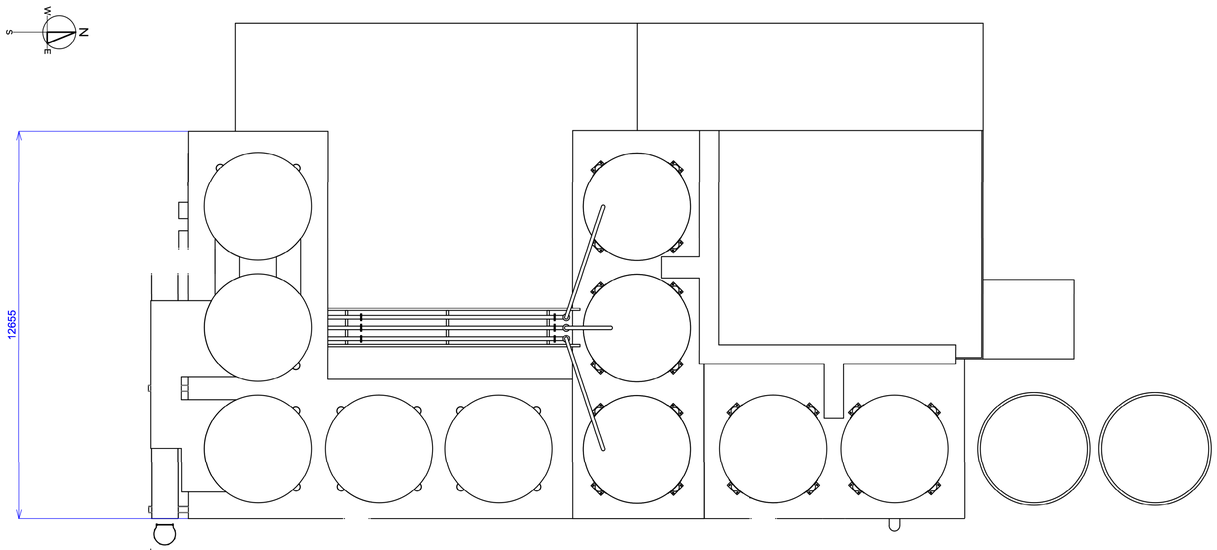



1 Existing Plan View
Scale: 1:100

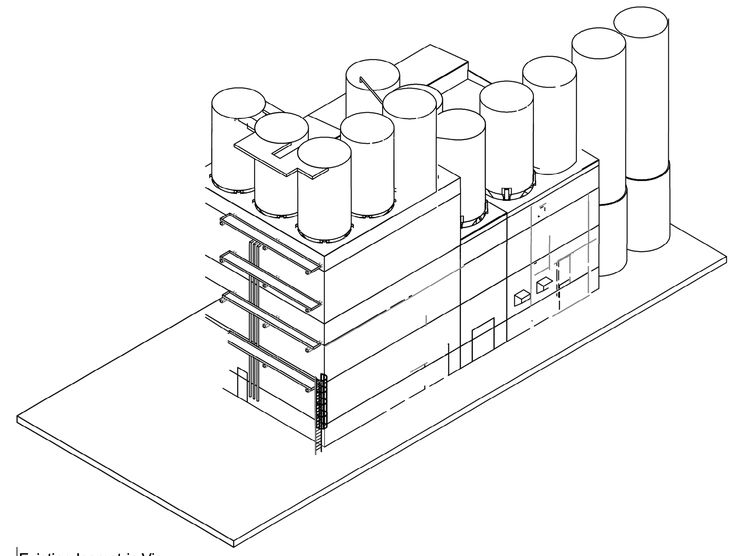

2 Existing Isometric View
Scale: 1:100

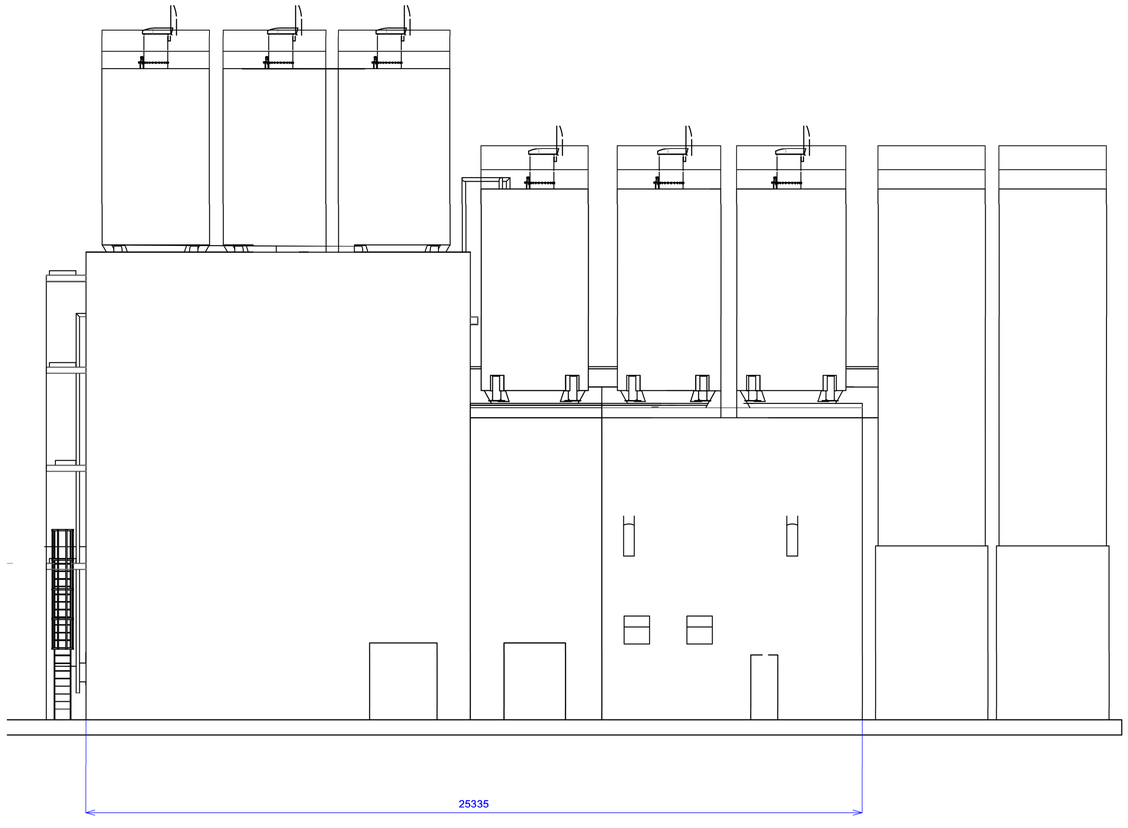

3 Existing East Elevation
Scale: 1:100

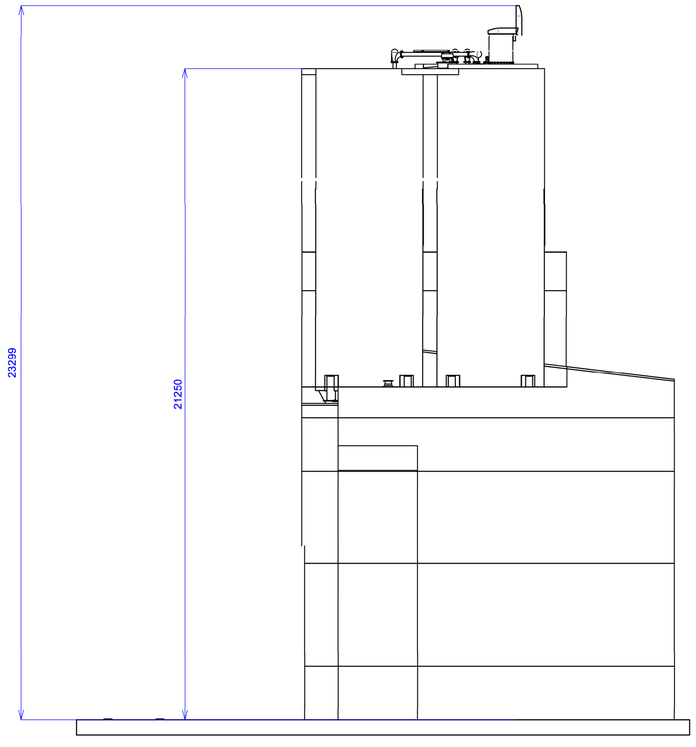

4 Existing North Elevation
Scale: 1:100

0 5 10 M

Scale: 1:100

NOTES

Existing drawings provided by others.

REVISION	DESCRIPTION	DATE	DRAWN	CHECK

JOB No.	DRAWING No.	REVISION
6205	SU_01	

TITLE Existing Plan & Elevations

SCALE 1:100 SHEET SIZE A1

ISSUE DATE September - 2026

AUTHOR CM CHECK CW

PROJECT Proposed erection of new silos to,
HOMEFIELD ROAD,
HAVERHILL, SUFFOLK

CLIENT Ardex UK Limited

STATUS For Planning

WINCER KIEVENAAR
CHARTERED ARCHITECTS
RIBA
Atelier House / Magdalen Road / Hadleigh / Suffolk / IP7 5AD
T / 01473 827992 E. / enquiries@wk-architects.co.uk
Do not scale from drawing; work to figured dimensions only.
Copyright © Wincer Kievenaar Architects Limited
6205_Existing Silos Elevations.vwx