
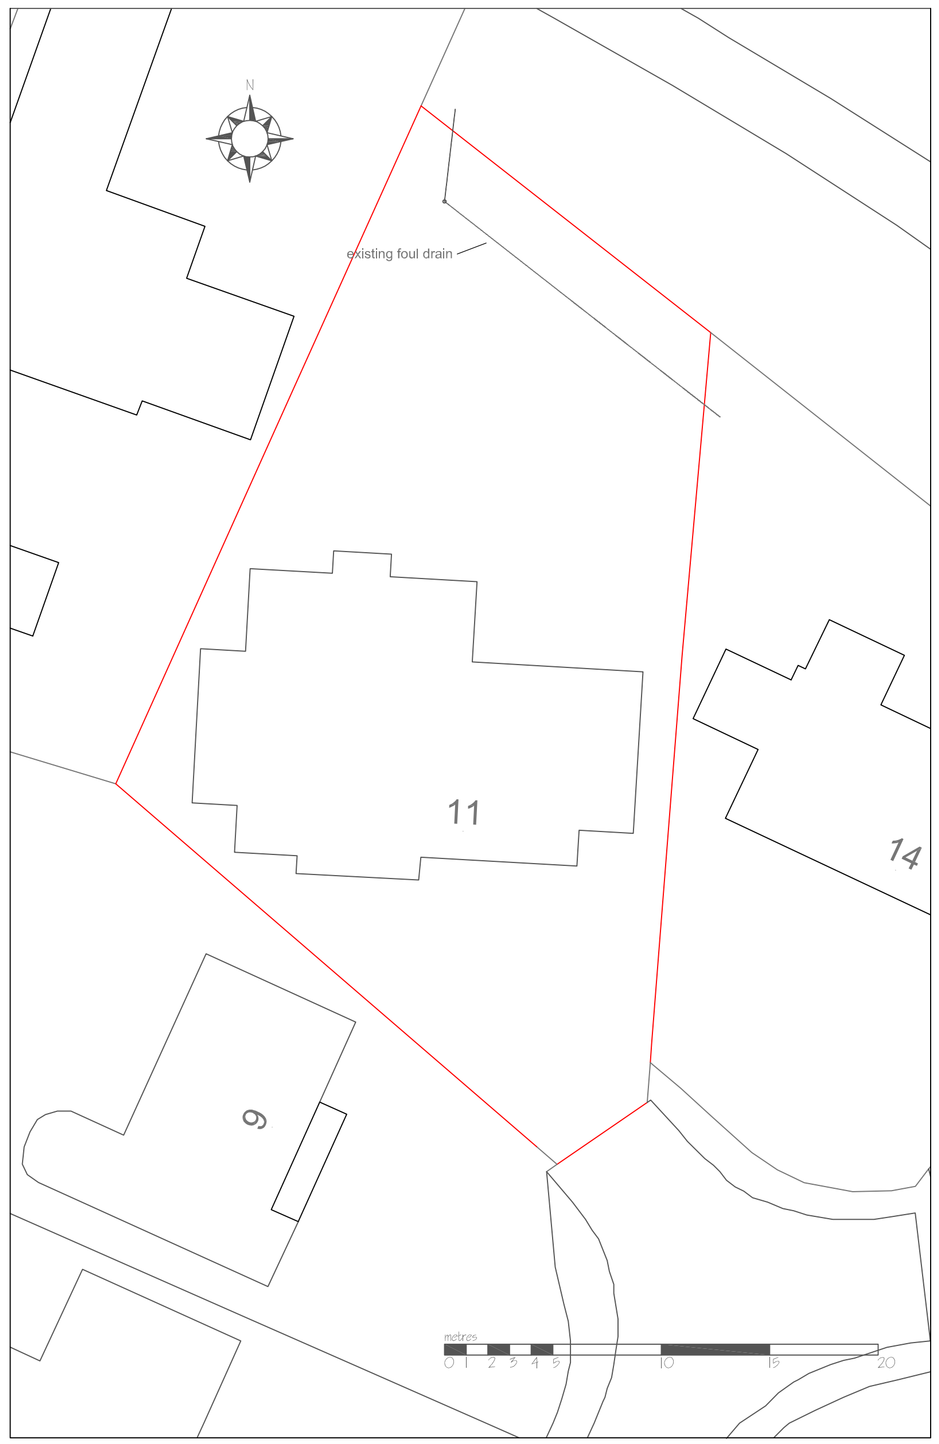



?Crown Copyright and database rights 2026 OS Licence no. 100051661

Site Plan as proposed
Scale 1:200

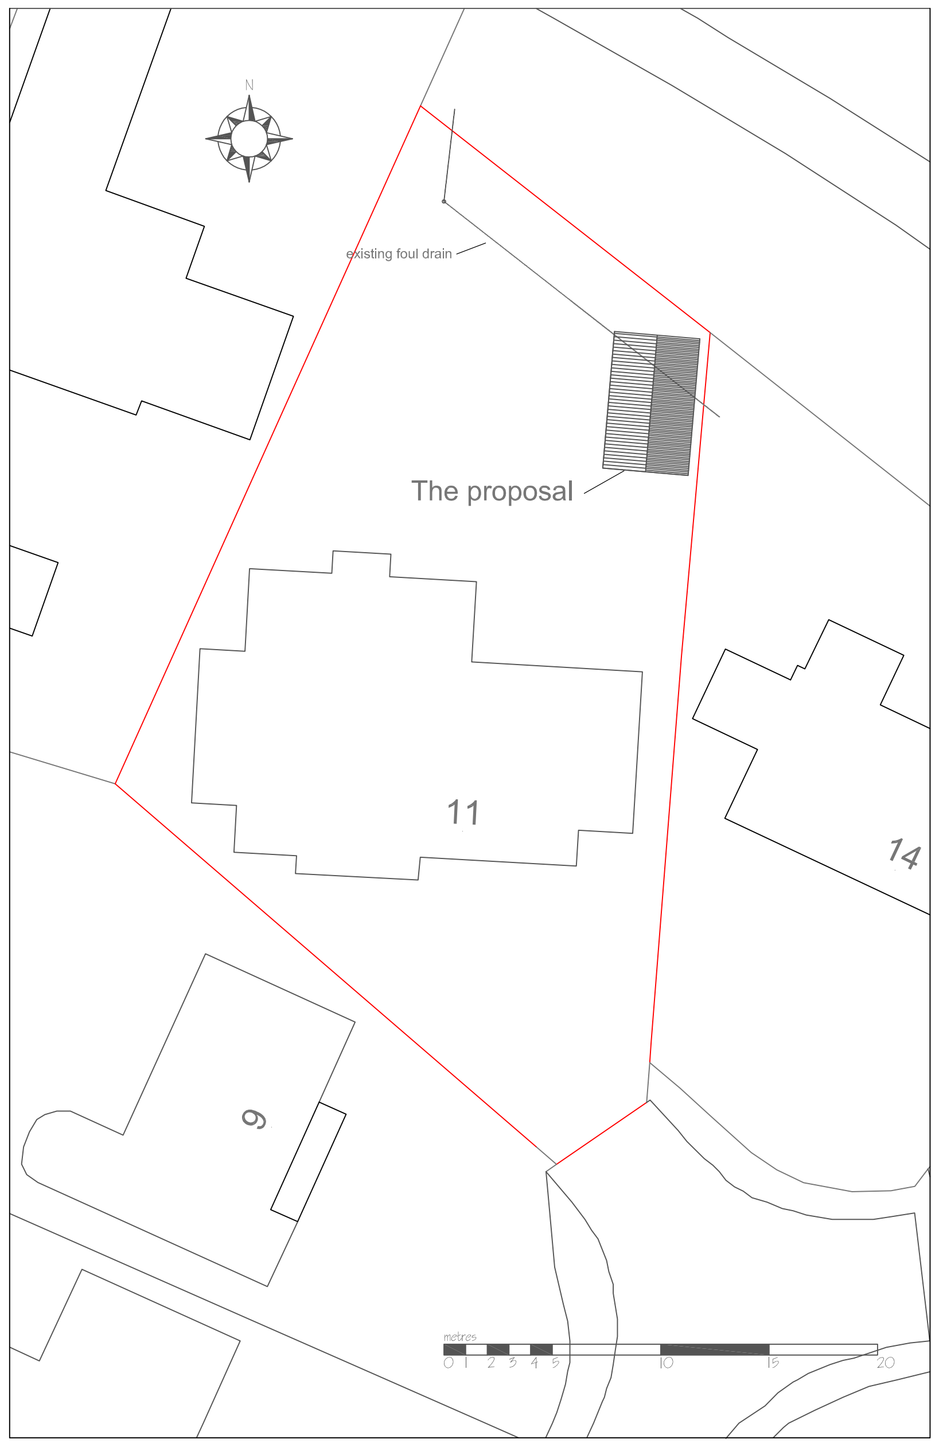

?Crown Copyright and database rights 2026 OS Licence no. 100051661

Site Plan as proposed
Scale 1:200

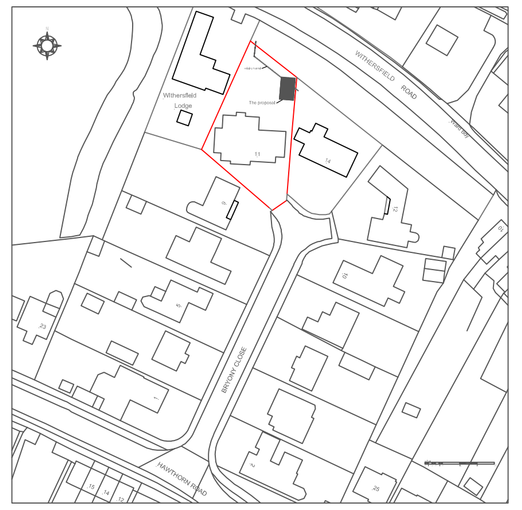

?Crown Copyright and database rights 2026 OS Licence no. 100051661

Location Plan Scale 1:1250

Michael Sale M.R.I.C.S. F.C.I.O.B.
Architectural Surveyors
16 Dane Close, Kedington,
Haverhill, Suffolk. CB9 7NX
Telephone: 01440 702106
Fax: 08707 065471
email: info@michaelsale.co.uk
website: www.michaelsale.co.uk

Proposed outbuilding
at
11 Bryony Close,
Haverhill,
Suffolk.
CB9 9DJ

For Cambridge Care Homes Ltd.

Drawing No: 9274/26/2
Scale: 1:200 & 1:1250
Drawn By: Nicola Sale
Checked By: Michael Sale
Date: July 2026