




Facing own lawn

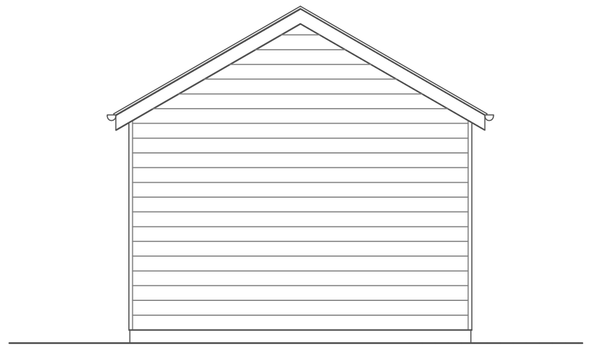


Facing North

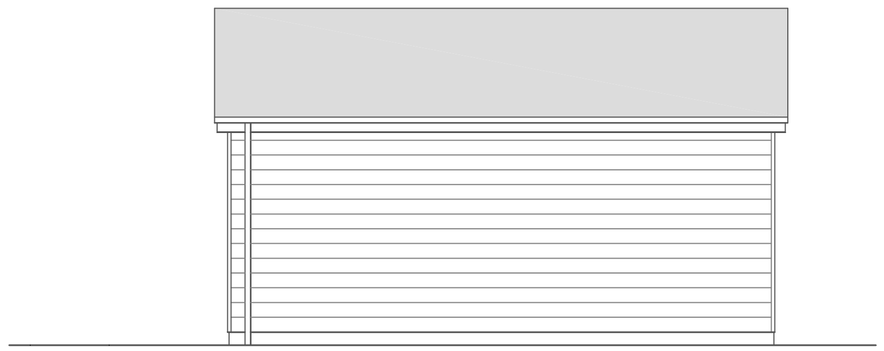

Facing Neighbours garden

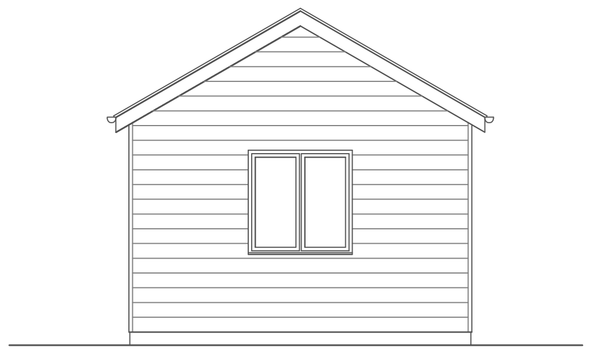

Facing South

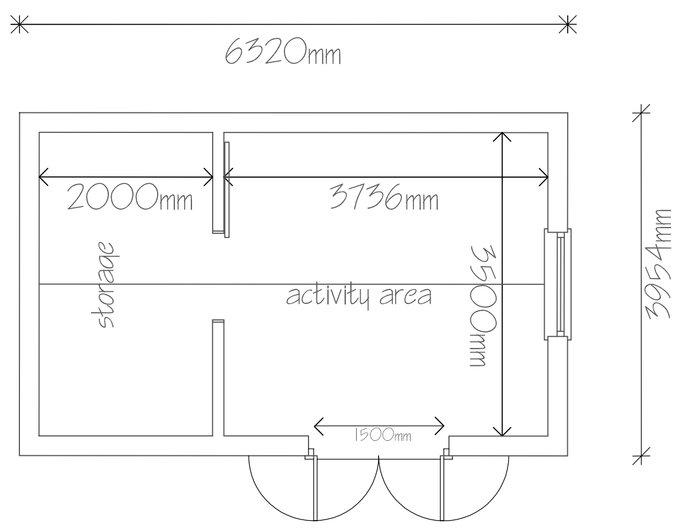

Floor plan as proposed

External Finishes
Roof: Eternit Slate
External walls: HardiePlank Cedar Cladding (soft green)
Fenestration: Flush composite material
(white)

Michael Sale M.R.I.C.S. F.C.I.O.B.
Architectural Surveyors
16 Dane Close, Kedington,
Haverhill, Suffolk. CB9 7NX
Telephone: 01440 702106
Fax: 08707 065471
email: info@michaelsale.co.uk
website: www.michaelsale.co.uk

Proposed outbuilding
at
11 Bryony Close,
Haverhill,
Suffolk.
CB9 7DJ

For Cambridge Care Homes Ltd.

Drawing No: 9274/ 26/ 1
Scale: 1:50
Drawn By: Nicola Sale
Checked By: Michael Sale
Date: July 2026