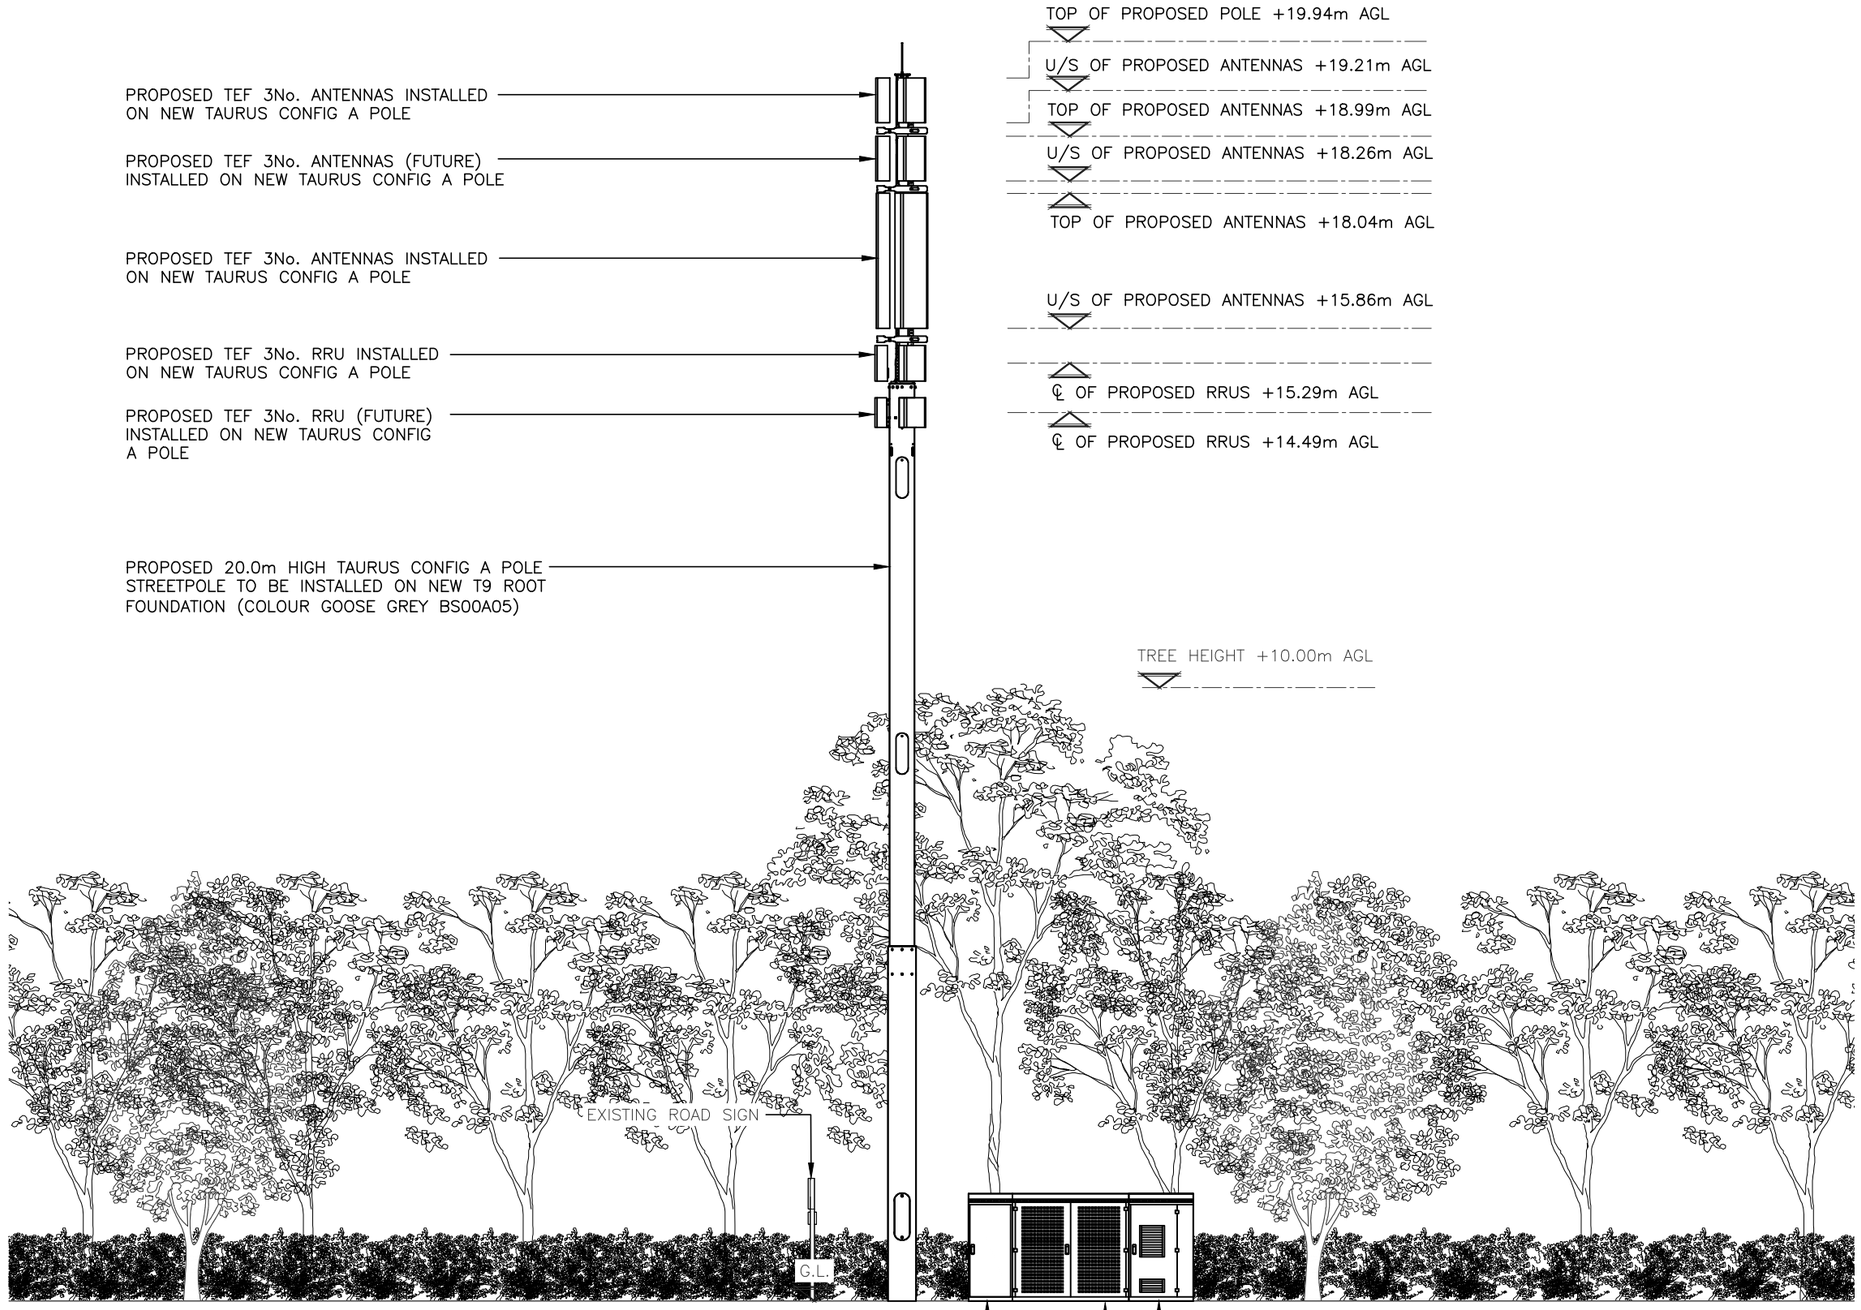


PROPOSED SOUTH ELEVATION

(1:100)

5000 0 5000 10000

ORIGINAL SCALE AT A3 – 1:100

ALL DIMENSIONS IN MILLIMETRES

ALL DIMENSIONS ARE IN mm UNLESS NOTED OTHERWISE

N.G.R E: 567389 N: 245478

NOTES:

REV	MODIFICATION	BY	CH	DATE
A	PLANNING ISSUE	JWO	RWB	11.08.25

united living connected

United Living Connected
4 Clearwater, Lingley Mere Business Park, Lingley Green Avenue,
Great Sankey, Warrington, WA5 3UZ
t. 44 (0)151 420 4128
www.unitedliving.co.uk

cornerstone

Cell Name	Opt.
LORD'S CROFT LANE	F

Cell ID No

CSID	– VF	✓ TEF
309339	N/A	24713
Project No.	– TM Cell ID	– N/A
TBC	–	–

Site Address / Contact Details

LORD'S CROFT LANE
HAVERHILL
Suffolk
England
CB9 0ER

Drawing Title: PROPOSED ELEVATION

Purpose of issue: PLANNING — Dwg Rev:

Drawing Number: 301 — A

Surveyed By:		Original Sheet Size:		Pack Issue:
MRS		A3		
Drawn: JWO	Date: 11.08.25	Checked: RWB	Date: 11.08.25	A