




ELEVATION TO HAMLET ROAD

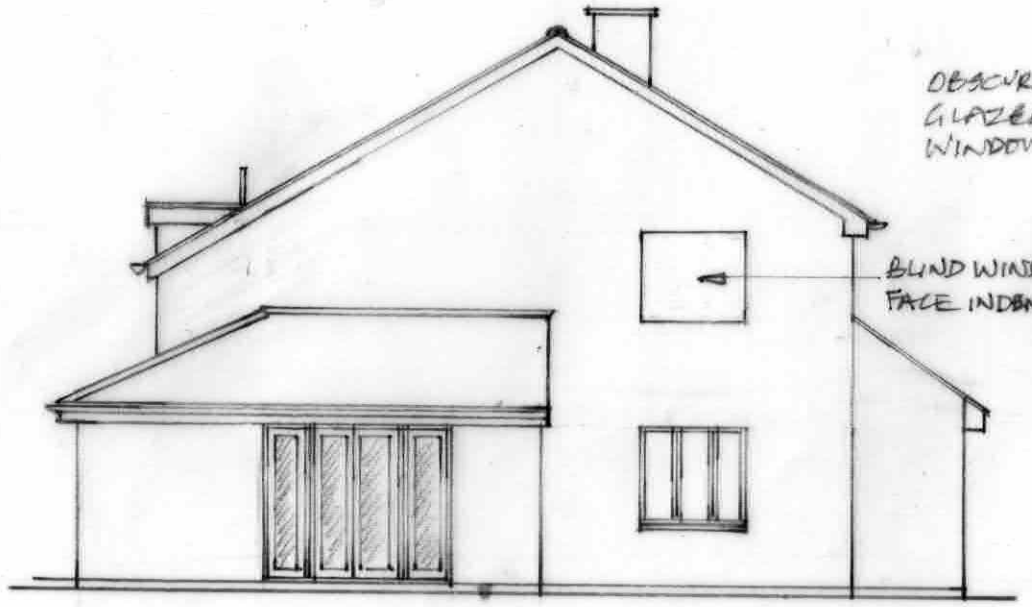

ELEVATION TO ELMHURST CLOSE

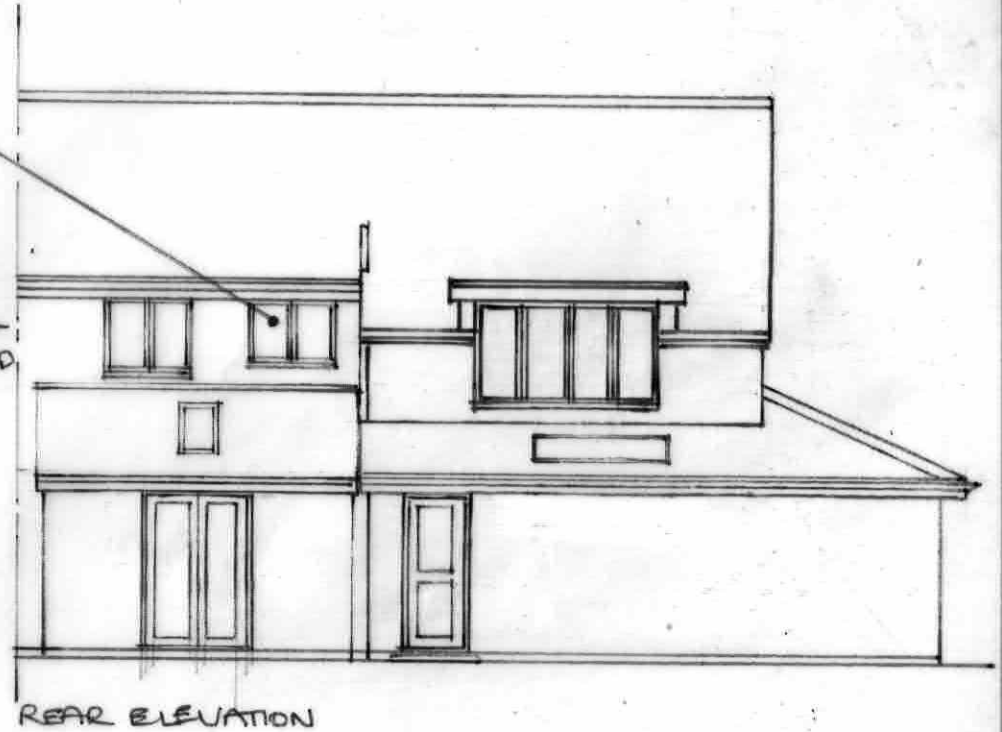

REAR ELEVATION

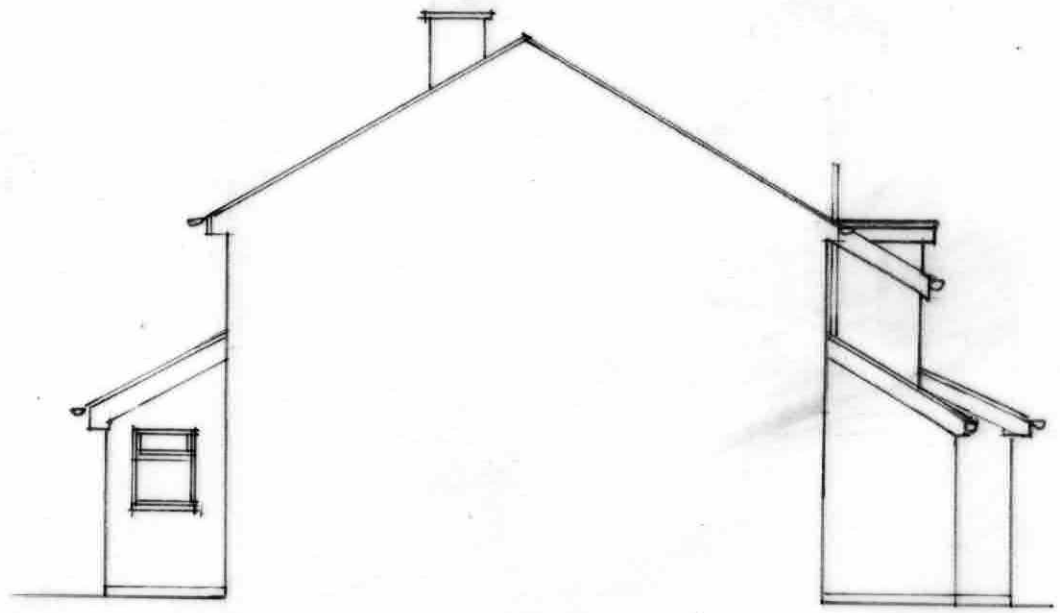

SECTION / ELEVATION LOOKING TOWARDS ELMHURST CLOSE

ALL EXTERNAL MATERIALS TO MATCH EXISTING.

0| 5| 10| METRES

SCALE 1:100 @ A3

ELEVATIONS

Rev D 9.2.2026
Rev C 23.1.2026
Rev B 29.12.2025
Rev A 1.3.2025,

PROPOSED REVISION TO DC/23/1203/FUL TO PROVIDE 2NO FLATS

LAND ADJACENT 19A HAMLET ROAD HAVERHILL SUFFOLK CB9 8EH

MR R. BLACKMAN FEB 2025 DRG NO HR/11 Rev A B & D