
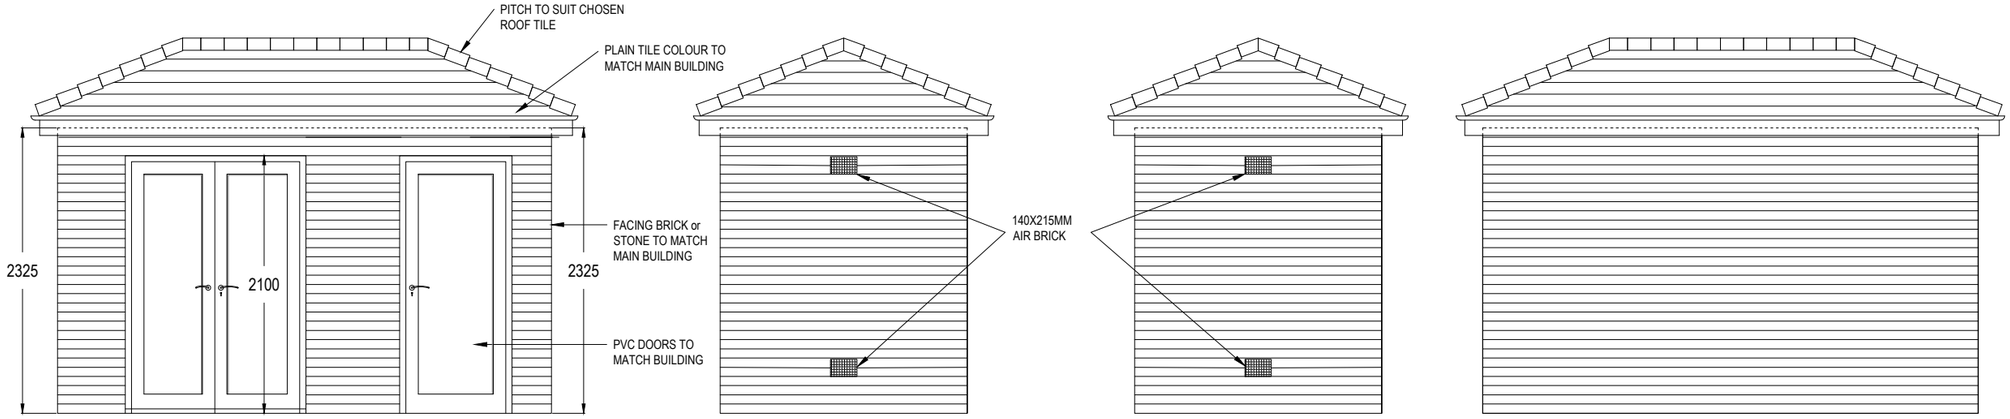



FRONT ELEVATION

SIDE ELEVATIONS


REAR ELEVATION

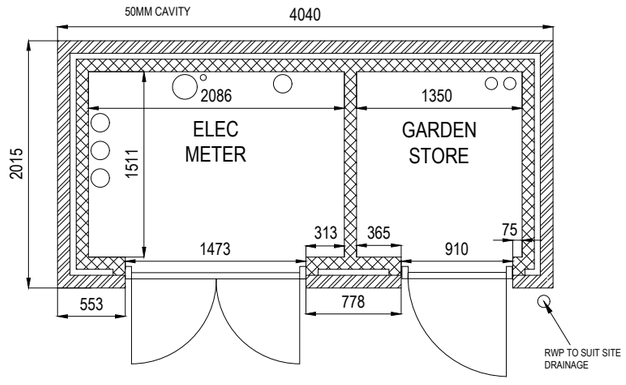


PLAN

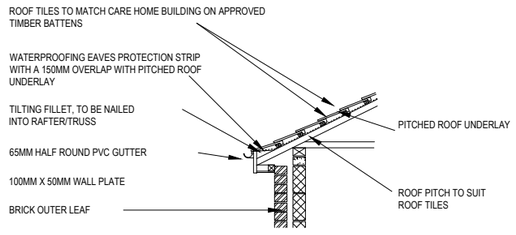

SECTION A-A

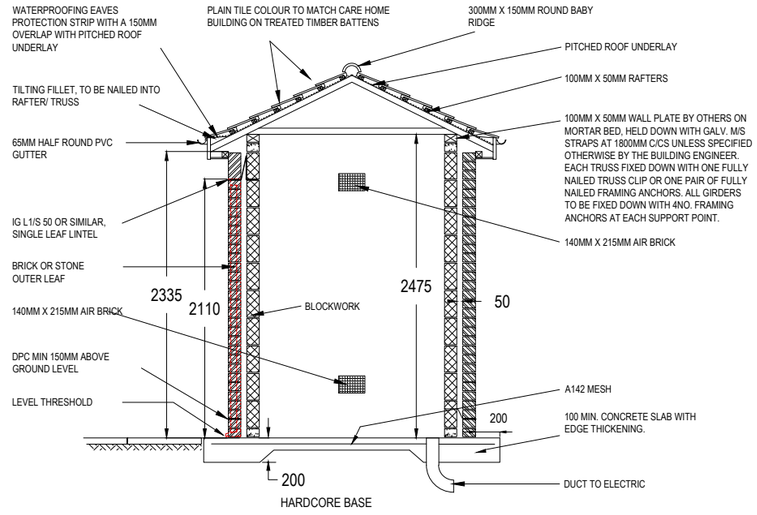

SECTION A-A THROUGH ELEC METER ROOM

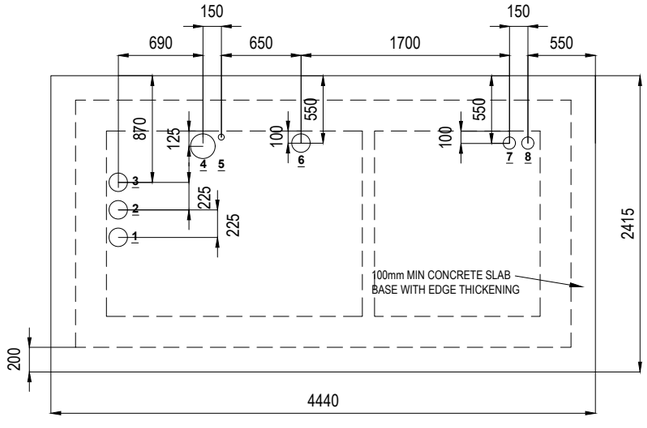

DUCT SETTING OUT PLAN

1. 150mm DUCT OUT: TO BATTERY STORE
2. 150mm DUCT OUT: TO BATTERY STORE
3. 150mm DUCT OUT: TO BATTERY STORE
4. 200mm DUCT OUT: TO BUILDING ELEC ROOM
5. 50mm DUCT OUT: TO BUILDING ELEC ROOM
6. DUCT IN (SPEC BY DNO): FROM ELECTRIC SUPPLIER
7. 100mm DUCT OUT: WELFARE (SITE DEPENDANT)
8. 100mm DUCT OUT: TEMP SUPPLY \ CRANE \ SILO \ WELFARE

BUILDING MAY BE HANDED

SPECIFICATION

MORTAR TO BE GRADE 3 (iii) OR EQUIVALENT.

WALL PLATE STRAPPED DOWN WITH PROPRIETARY STRAPS AT 1800MM MAX CENTRES.

CONCRETE TO BASE SLAB TO BE GRADE C28/35 USING 300KG/M³ ORDINARY PORTLAND CEMENT (OPC) 20MM MAX AGGREGATE & WATER/CEMENT RATIO OF 0.55
CONCRETE TO BE VIBRATED & TOP FLOATED OFF AS FINISHED SURFACE.

0 5

REV	DATE	DETAILS OF AMENDMENTS	DRAWN
D	27.08.24	WALL PLATE HEIGHT INCREASED	DJT
C	11.12.23	DUCT 4 UPDATED, DUCT 5 ADDED	DJT
B	20.10.23	RAFTER CLIPS NOTE ADDED	DB
A	16.02.22	DUCTS UPDATED	DJT

REVISIONS

ALL MEASUREMENTS IN mm - DO NOT SCALE - IF IN DOUBT ASK

LNT Construction

LNT CONSTRUCTION LTD
UNIT 2, HELIOS 47
ISABELLA ROAD
GARFORTH
LS25 2DY
Tel: 0113 3853858
Fax: 0113 3853588

SITE	ANY SITE
TITLE	PV COMBINED ELECTRIC METER HOUSE & GARDEN STORE LEFT HAND MODEL

SCALE	1:50 @ A3	DATE	16.09.21
DRAWN	DJT	DWG NO.	SDL-090.4D

DRAWING STATUS

CONSTRUCTION ISSUE

CHECKED BY		DATE	