


© Crown copyright and database rights 2024 Ordnance Survey 100047325

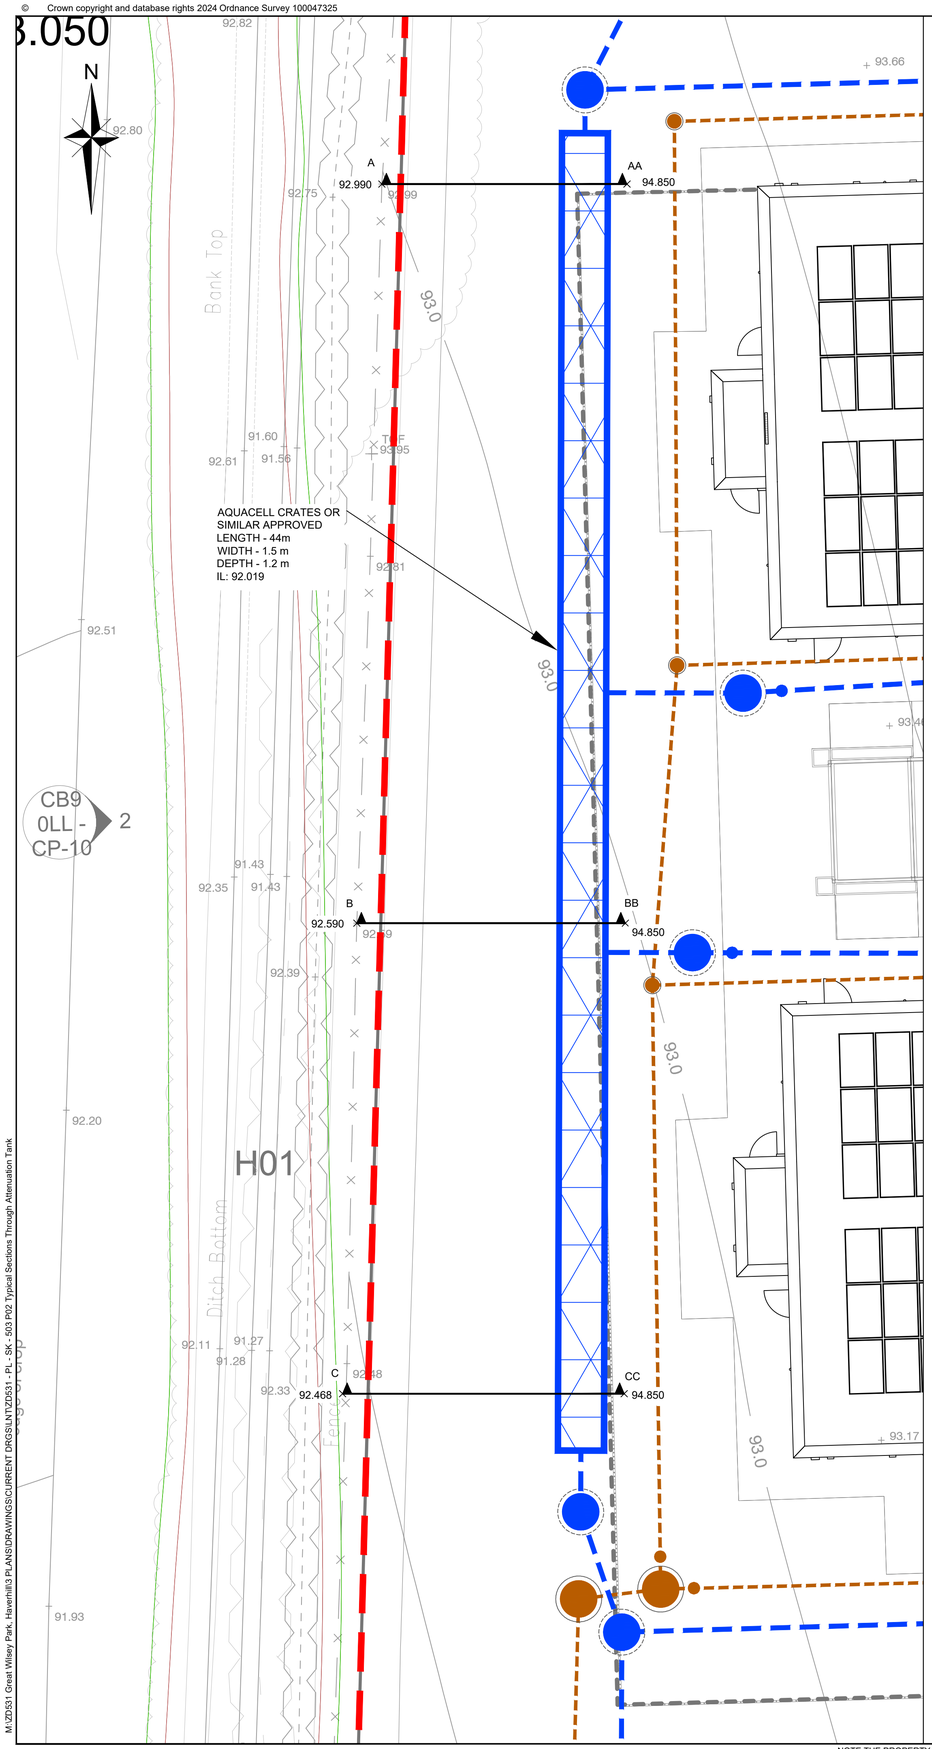

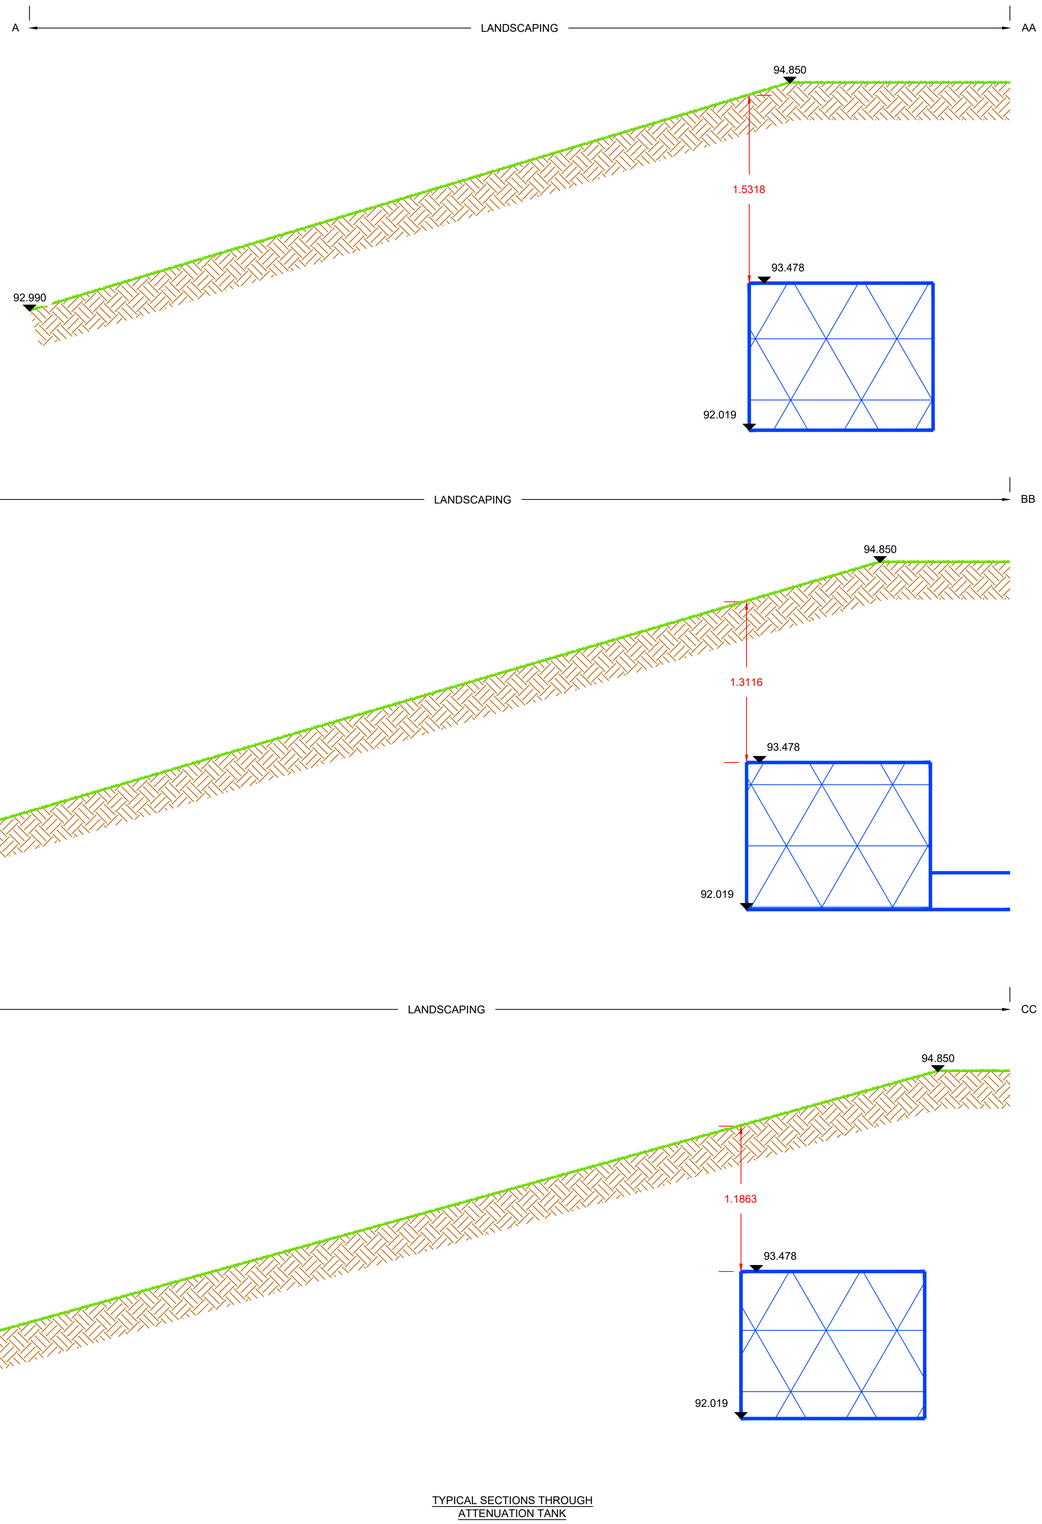

TYPICAL SECTIONS THROUGH
ATTENUATION TANK

KEY

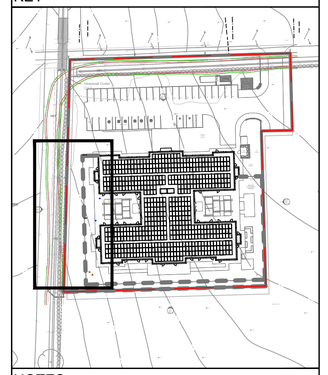

NOTES

1. DO NOT SCALE FROM THIS DRAWING.
2. FOR INFORMATION PURPOSE ONLY, NOT FOR CONSTRUCTION
3. TOPOGRAPHICAL SURVEY PROVIDED BY ROYAL HASKONING DHV, REFER TO DRAWING PB8301-RHD-DE-G0-M2-D-9001)
4. FINISHED FLOOR LEVEL AND EXTERNAL LEVELS PROVIDED BY LNT CONSTRUCTION, REFER TO DRAWING (CB9 0LL - CP-09 - PROPOSED SITE PLAN)
5. DRAINAGE SPURS CONNECTING TO WIDER SCHEME DRAINAGE NETWORKS PROVIDED BY ROYAL HASKONING DHV, REFER TO DRAWING (PB8301-RHD-DE-TE-DR-D-0501)

REV	DESCRIPTION	DE	DR	CH	DATE
P02	AMENDED TO SUIT LATEST SITE LAYOUT	-	AH	-	07.2025
P01	AMENDED TO SUIT LATEST DRAINAGE STRATEGY	-	AH	-	01.2025

DESIGNED BY	DRAWN BY	CHECKED BY
-	A.H.	-

SCALE @ A1 SIZE	DATE
D.N.S.	NOVEMBER 2024

PROJECT TITLE
PROPOSED CARE HOME, HAVERHILL

DRAWING TITLE
TYPICAL SECTIONS THROUGH ATTENUATION TANK

CLIENT
LNT CARE DEVELOPMENTS LTD

cannon
CONSULTING ENGINEERS
Cambridge House, Lanwades Business Park, Kentford, Newmarket, CB8 7PN
Tel: 01638 555107
www.cannonce.co.uk
info@cannonce.co.uk

DRAWING NUMBER	REV.
ZD531-PL-SK-503	P02

M:\ZD531 Great Wilsey Park, Haverhill\3 PLANS\DRAWINGS\CURRENT DRGS\LNTZD531 - PL - SK - 503 P02 Typical Sections Through Attenuation Tank

NOTE THE PROPERTY OF THIS DRAWING AND DESIGN IS VESTED IN CANNON CONSULTING ENGINEERS AND MUST NOT BE COPIED OR REPRODUCED IN ANY WAY WITHOUT THEIR WRITTEN CONSENT