

© Crown copyright and database rights 2024 Ordnance Survey 100047325

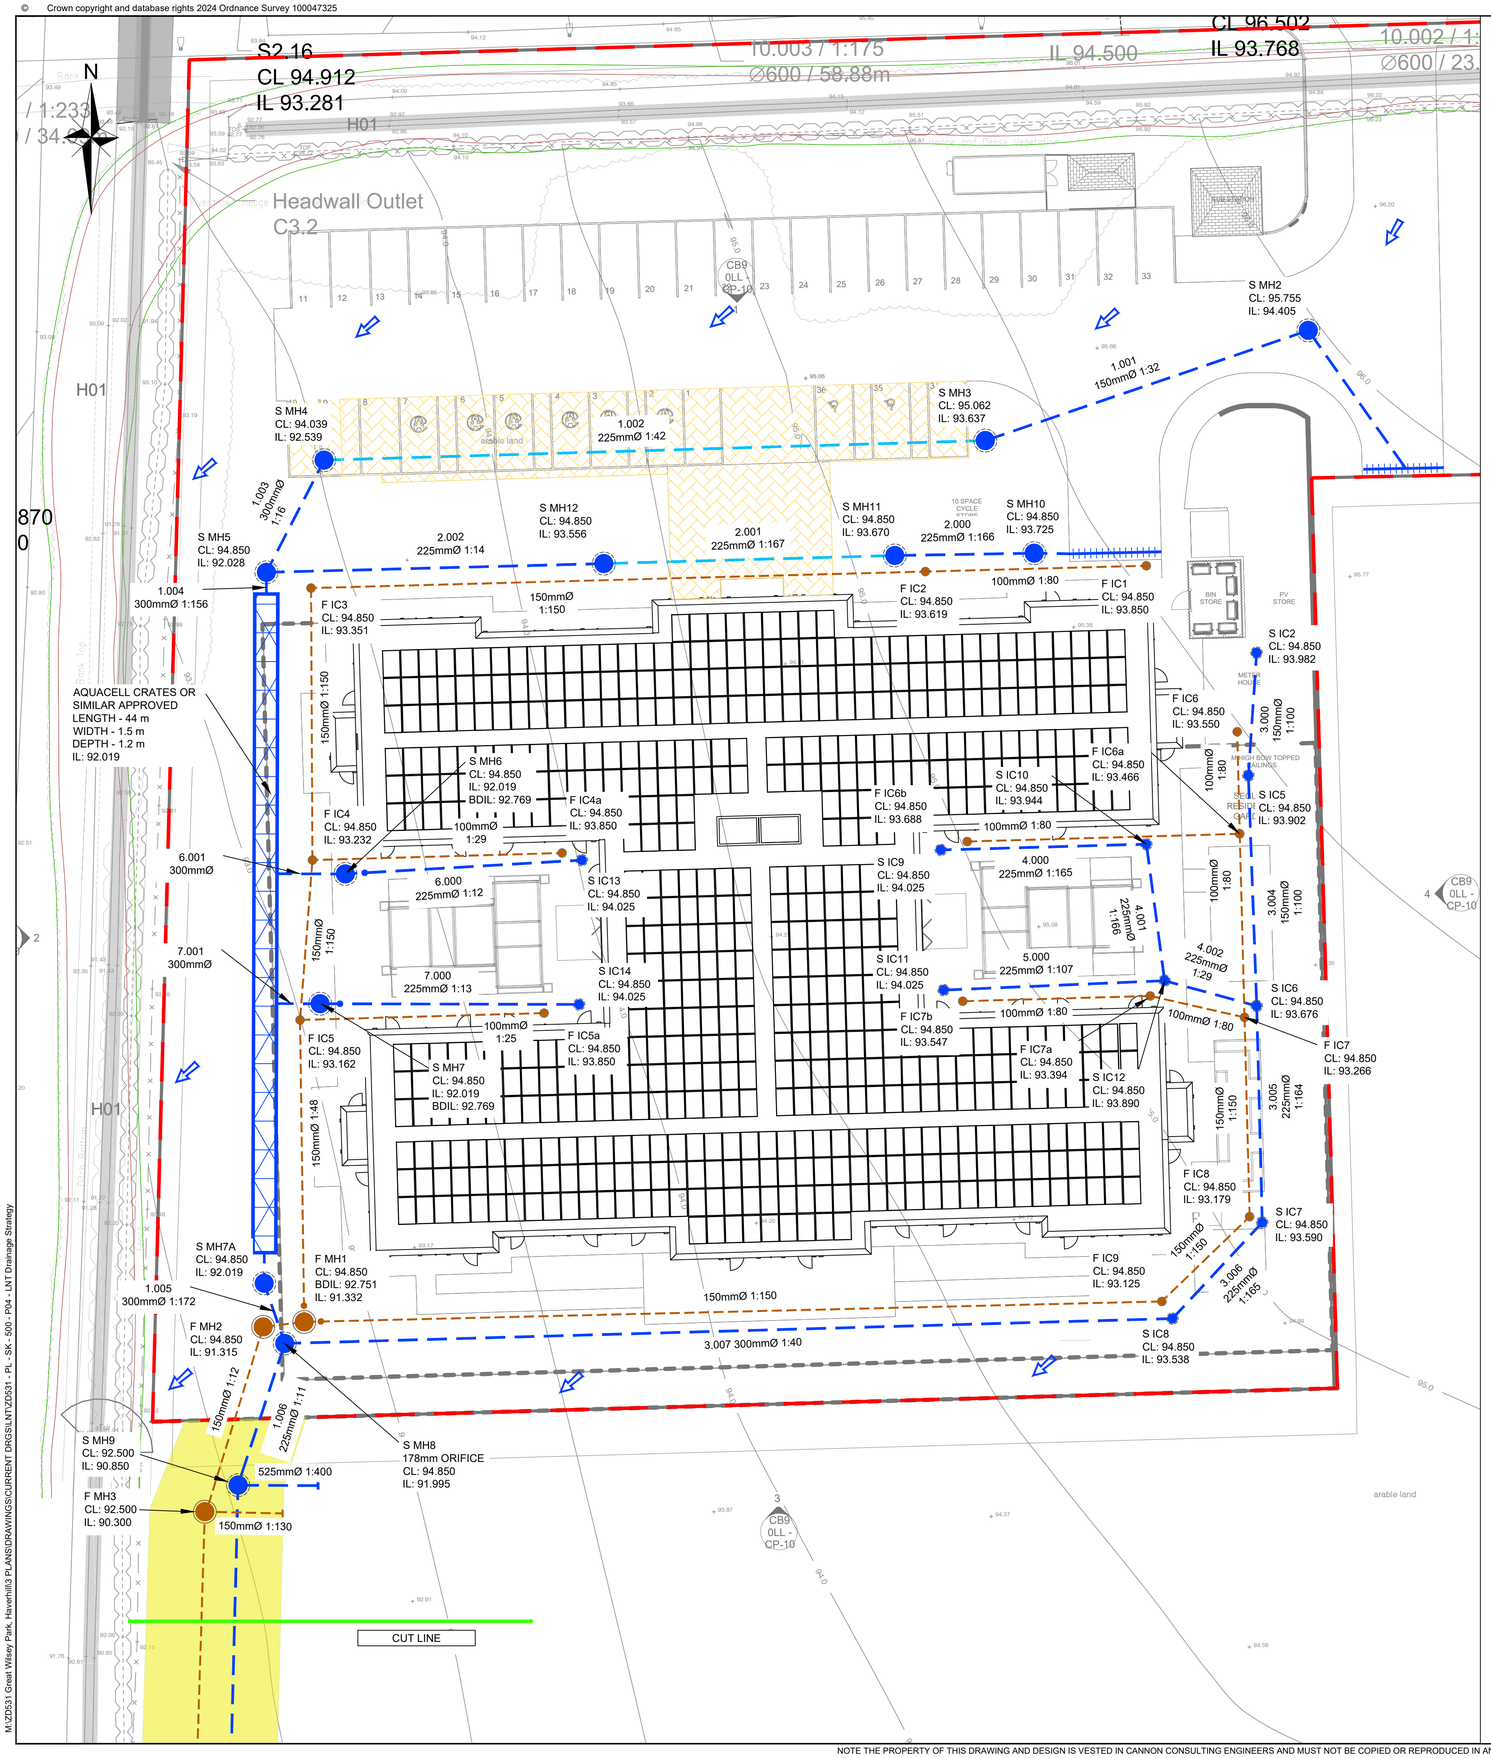

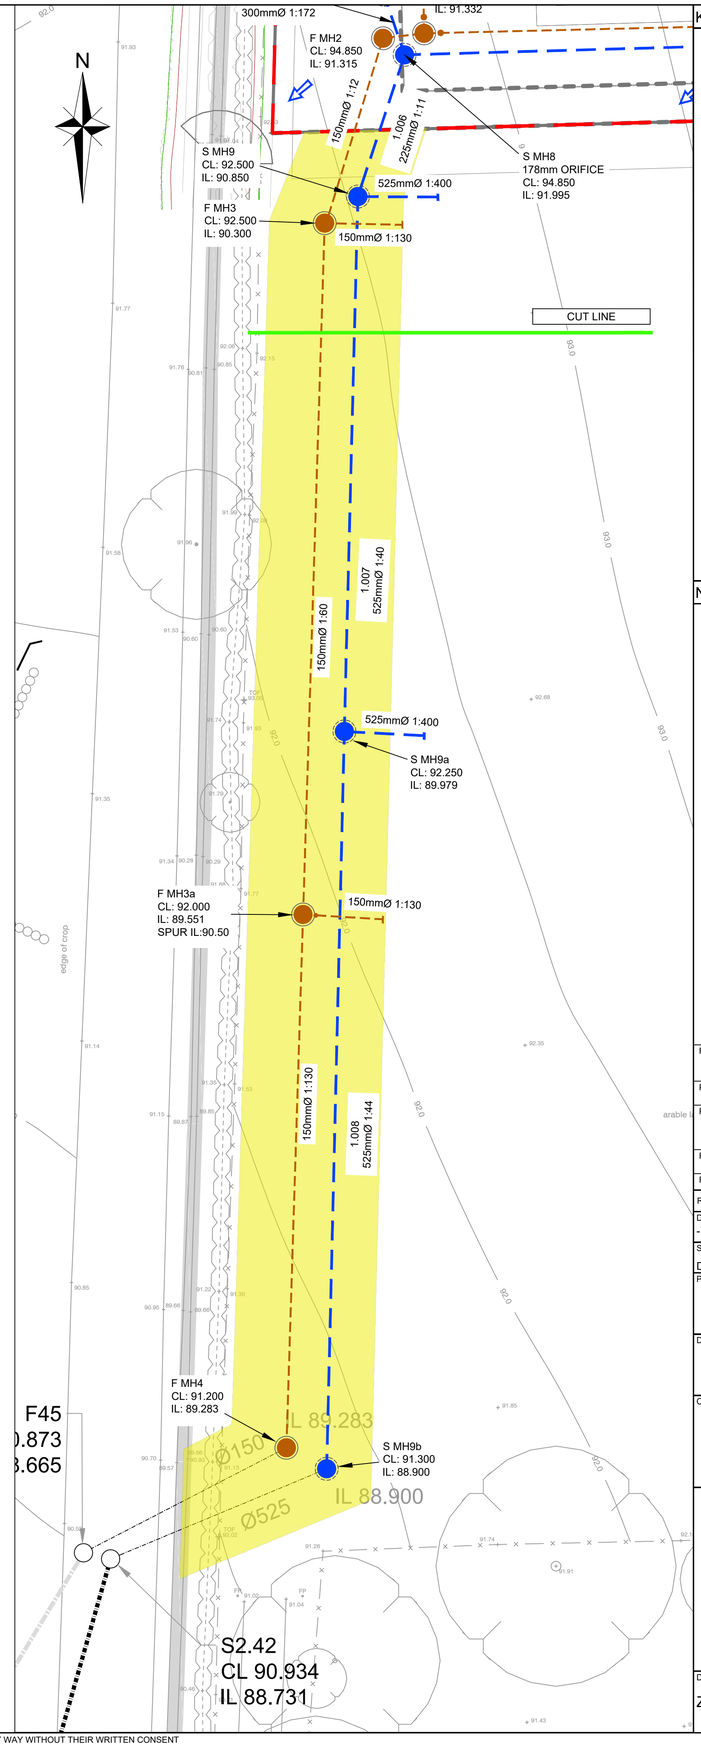

KEY

- SITE BOUNDARY
- PERMEABLE PAVING
- SURFACE WATER MANHOLE
- SURFACE WATER PIPE
- PERFORATED PIPE
- ACO CHANNEL OR SIMILAR APPROVED
- EXCEEDANCE FLOW ROUTE
- WASTEWATER MANHOLE
- WASTEWATER BACKDROP MANHOLE
- WASTEWATER PIPE
- DRAINAGE SPURS CONNECTING TO WIDER SCHEME NETWORK (BY OTHERS)
- EASEMENT

NOTES

1. DO NOT SCALE FROM THIS DRAWING.
2. FOR INFORMATION PURPOSE ONLY, NOT FOR CONSTRUCTION
3. TOPOGRAPHICAL SURVEY PROVIDED BY ROYAL HASKONING DHV, REFER TO DRAWING PB8301-RHD-DE-G0-M2-D-9001)
4. FINISHED FLOOR LEVEL AND EXTERNAL LEVELS PROVIDED BY LNT CONSTRUCTION, REFER TO DRAWING (CB9 0LL - CP-09 - PROPOSED SITE PLAN)
5. DRAINAGE SPURS CONNECTING TO WIDER SCHEME DRAINAGE NETWORKS PROVIDED BY ROYAL HASKONING DHV, REFER TO DRAWING (PB8301-RHD-DE-TE-DR-D-0501)

REV	DESCRIPTION	DE	DR	CH	DATE
P05	ALIGNMENT OF DRAINAGE IN RETAINED LAND AMENDED	-	DL	-	09.2025
P04	AMENDED TO SUIT LATEST SITE LAYOUT	-	AH	-	07.2025
P03	LATERALS ADDED INTO RETAINED LAND. FMH3a-FMH4 PIPE RADIANT AMENDED.	-	DL	-	17.06.2025
P02	AMENDED TO SUIT LATEST DRAINAGE STRATEGY	-	AH	-	01.2025
P01	AMENDED TO SUIT LNT COMMENTS	-	AH	-	11.2024

DESIGNED BY	DRAWN BY	CHECKED BY
-	A.H.	-

SCALE @ A1 SIZE	DATE
D.N.S.	NOVEMBER 2024

PROJECT TITLE

PROPOSED CARE HOME, HAVERHILL

DRAWING TITLE

DRAINAGE STRATEGY

CLIENT

LNT CARE DEVELOPMENTS LTD

cannon CONSULTING ENGINEERS
Cambridge House, Lanwades Business Park, Kentford, Newmarket, CB8 7PN
Tel: 01638 555107
www.cannonce.co.uk
info@cannonce.co.uk

DRAWING NUMBER	REV.
ZD531-PL-SK-500	P05

M:\ZD531 Great Wilsey Park, Haverhill\3 PLANS\DRAWINGS\CURRENT DRGS\LNTZD531 - PL - SK - 500 - P04 - LNT Drainage Strategy

NOTE THE PROPERTY OF THIS DRAWING AND DESIGN IS VESTED IN CANNON CONSULTING ENGINEERS AND MUST NOT BE COPIED OR REPRODUCED IN ANY WAY WITHOUT THEIR WRITTEN CONSENT