
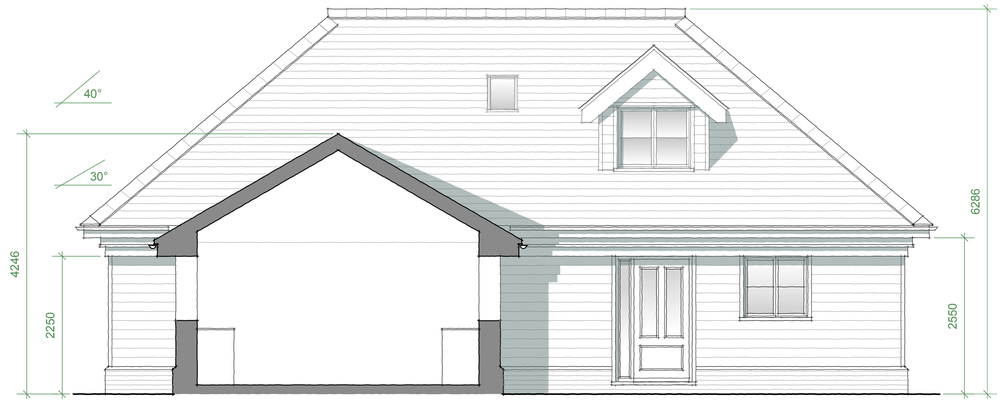



Proposed South East Sectional Elevation A-A
Scale 1:50 @ A1

Design Datum: 70.000

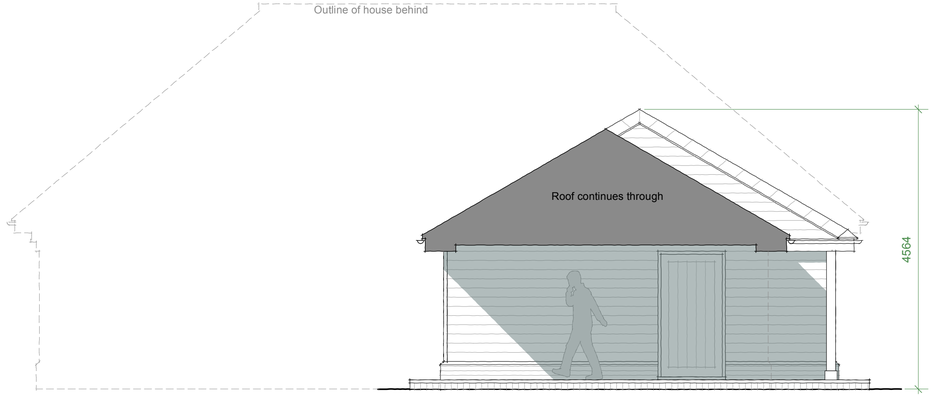


Proposed North West Sectional Elevation B-B
Scale 1:50 @ A1

Design Datum: 70.000

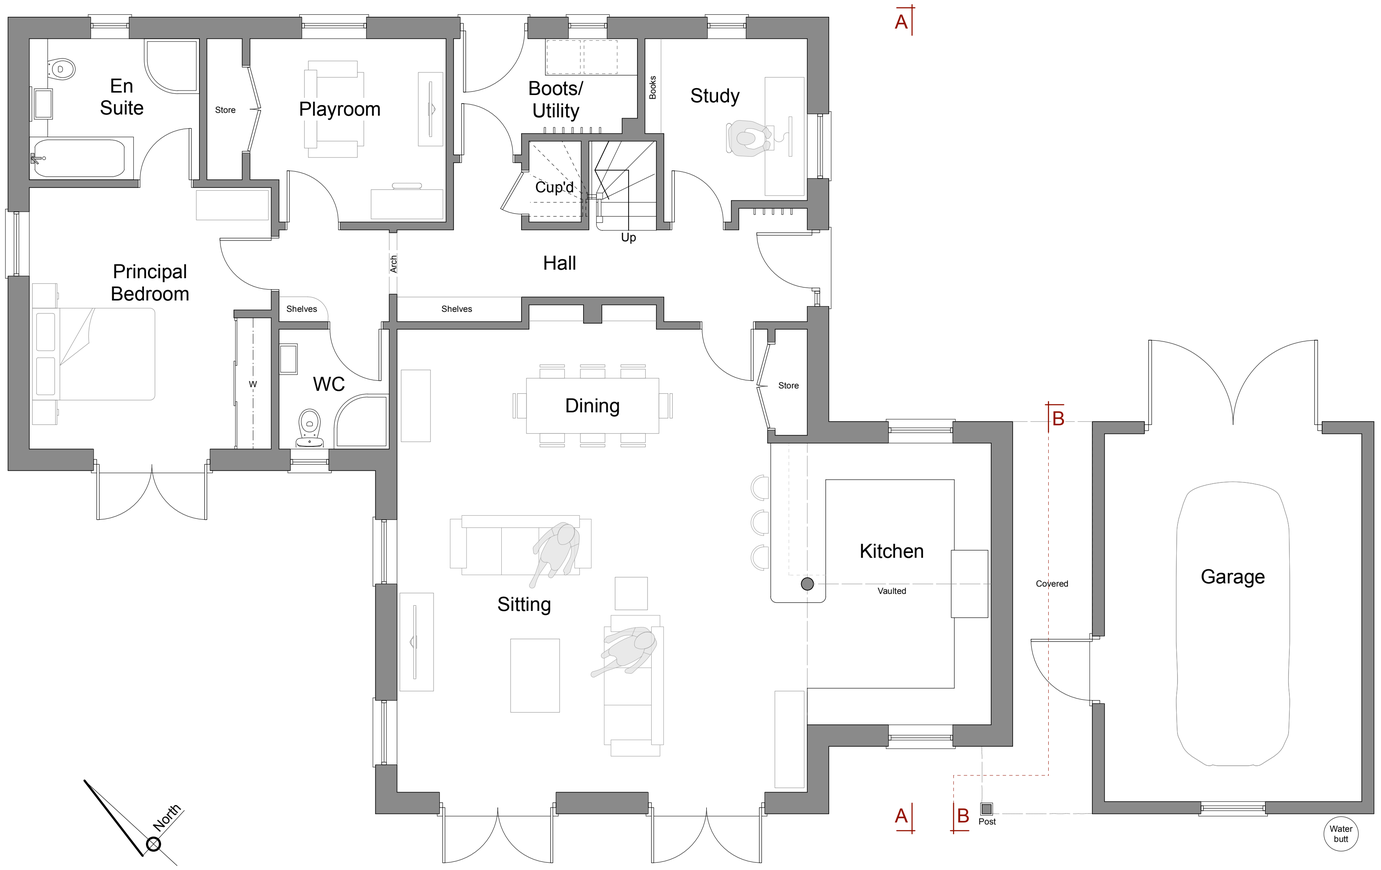

Proposed Ground Floor Plan
Scale 1:50 @ A1

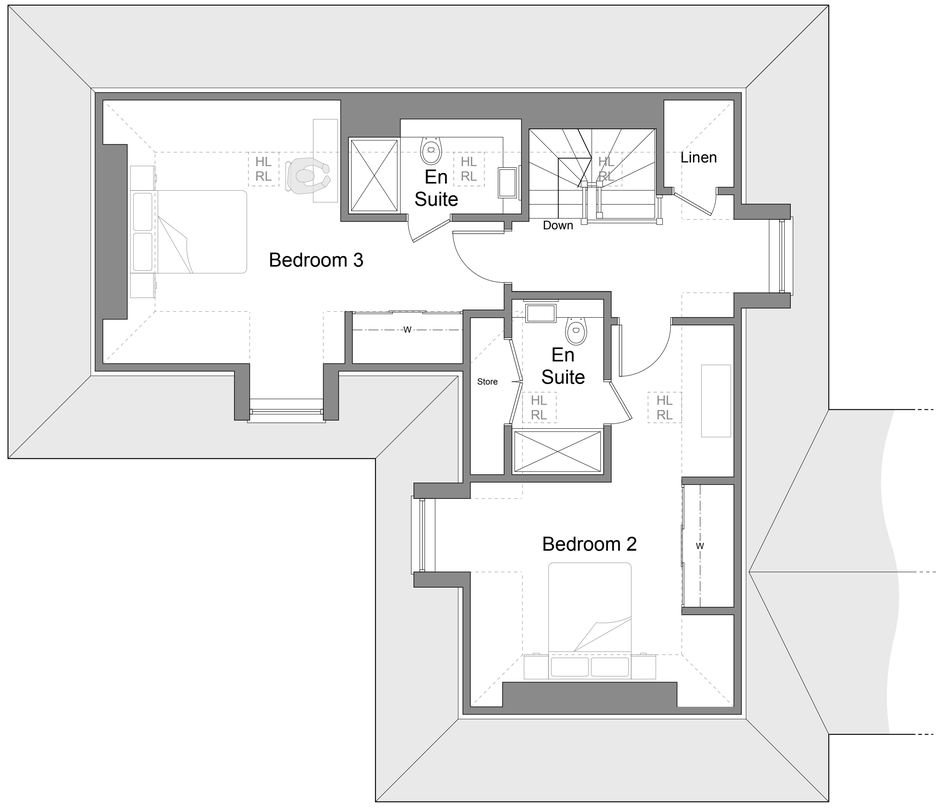

Proposed First Floor Plan
Scale 1:50 @ A1

metres 0 1 2 3 4 5

Contractor is responsible for all setting out and must check dimensions on site before work is put in hand. Written dimensions only to be taken, this drawing must not be scaled.
JAP Architects to be immediately notified of suspected omissions or discrepancies. ©

Revisions			Revisions		

J.A.P. Architects
Market Hill, Clare, Suffolk CO10 8NN
T: 01787 279490
E: enquiries@japarchitects.co.uk
W: www.japarchitects.co.uk

J.A.P. Architects
RIBA

Project	New Dwelling at Land to Rear of 89 Withersfield Road, Haverhill			
Title	**Proposed Floor Plans**			
Scale	1 : 50 @ A1	Date	January 2026	Revision
Drawing No.	**25025 -05**			