

Proposed South West Elevation
Scale 1:50 @ A1

Design Datum: 70.000




Proposed South East Elevation
Scale 1:50 @ A1

Design Datum: 70.000

Materials

Plinth:	Good quality soft-red facing brick single cant top brick.
Walls:	Pale coloured composite cladding (eg Hardie Plank).
Roofs:	Plaintiles (burnt brown/red).
Windows/French doors:	Pale coloured uPVC - colour to be agreed.
Front & side doors:	Composite - colour to be agreed.

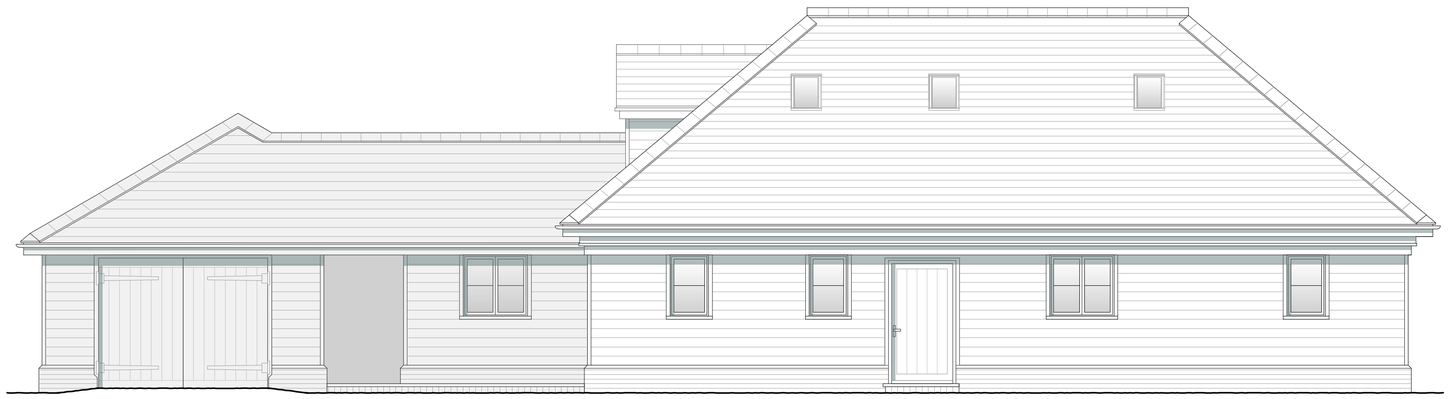

Proposed North East Elevation
Scale 1:50 @ A1

Design Datum: 70.000

metres

0 1 2 3 4 5



Proposed North West Elevation
Scale 1:50 @ A1

Design Datum: 70.000

Contractor is responsible for all setting out and must check dimensions on site before work is put in hand. Written dimensions only to be taken, this drawing must not be scaled.
JAP Architects to be immediately notified of suspected omissions or discrepancies. ©

Revisions

Revisions

J.A.P. Architects

Market Hill, Clare, Suffolk CO10 8NN

T: 01787 279490
E: enquiries@japarchitects.co.uk
W: www.japarchitects.co.uk

J.A.P. Architects

RIBA

Project	New Dwelling at Land to Rear of 89 Withersfield Road, Haverhill			
Title	**Proposed Elevations**			
Scale	1 : 50 @ A1	Date	Dec 2025	Revision
Drawing No.	**25025 -06**			