
A14-15-E2, HAVERHILL, SUFFOLK

PROPOSED MATERIALS PLAN

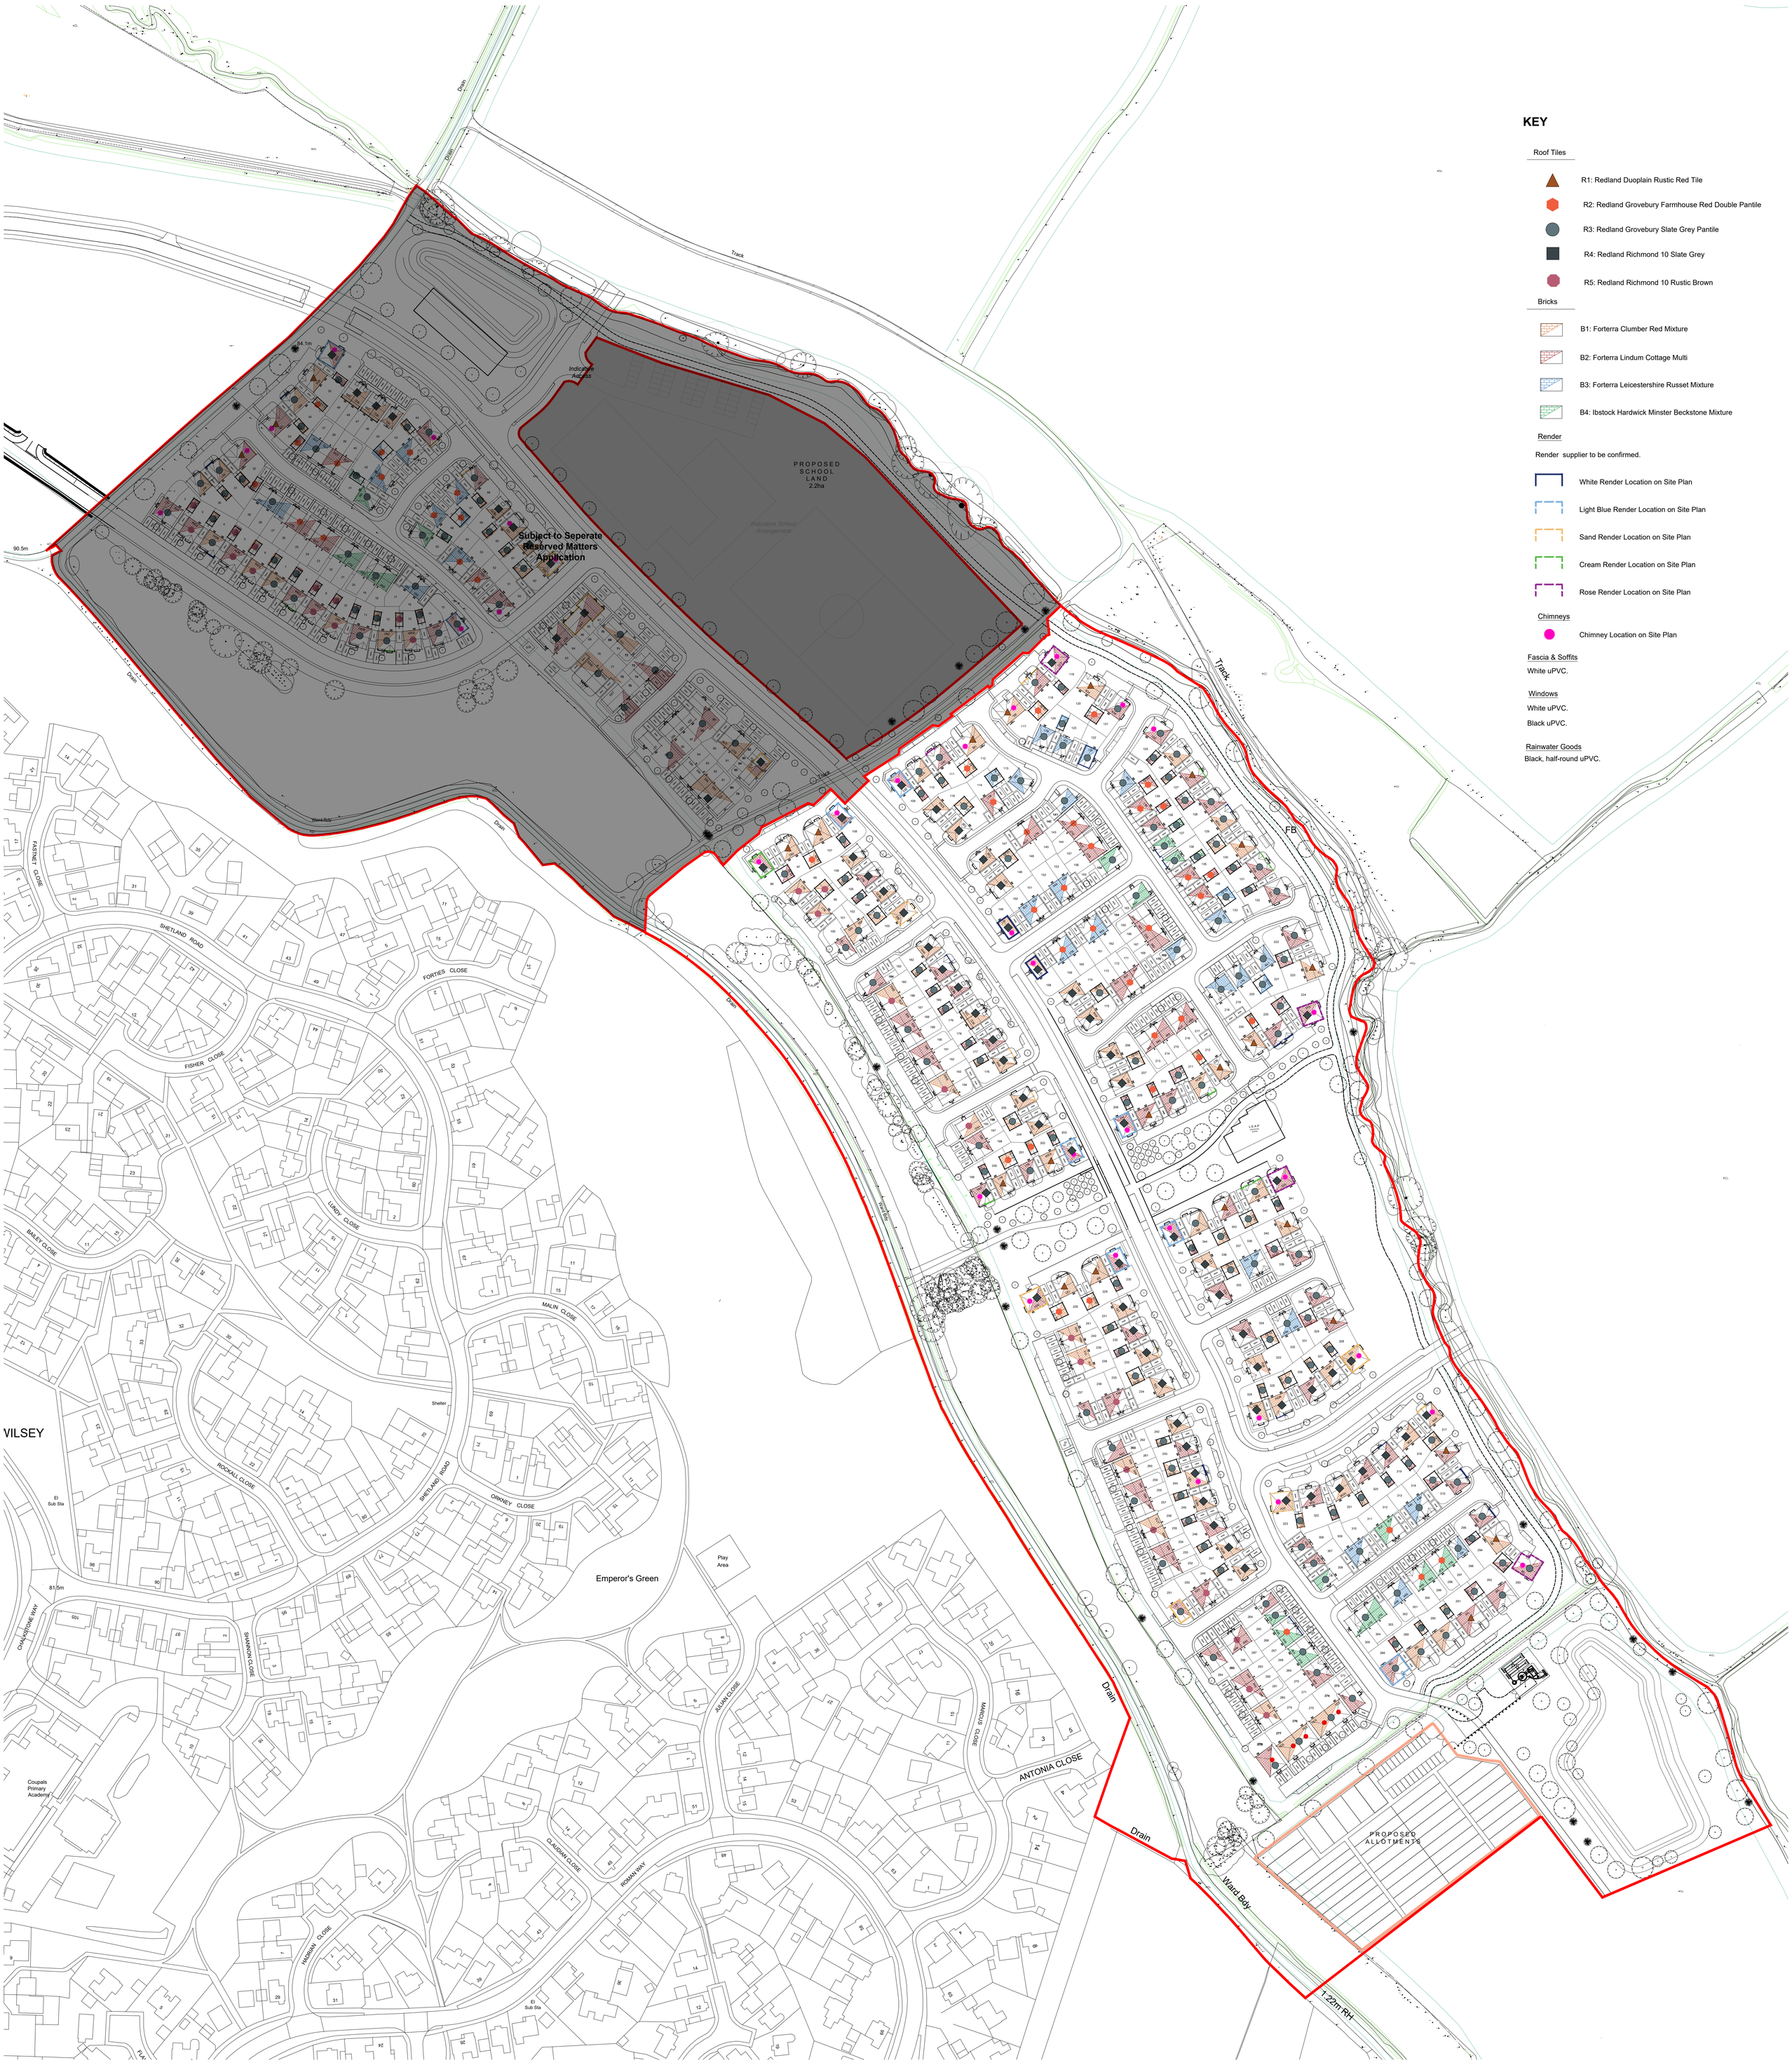

KEY

Roof Tiles

- R1: Redland Duoplain Rustic Red Tile
- R2: Redland Grovebury Farmhouse Red Double Pantile
- R3: Redland Grovebury Slate Grey Pantile
- R4: Redland Richmond 10 Slate Grey
- R5: Redland Richmond 10 Rustic Brown

Bricks

- B1: Forterra Clumber Red Mixture
- B2: Forterra Lindum Cottage Multi
- B3: Forterra Leicestershire Russet Mixture
- B4: Ibstock Hardwick Minster Beckstone Mixture

Render

Render supplier to be confirmed.

- White Render Location on Site Plan
- Light Blue Render Location on Site Plan
- Sand Render Location on Site Plan
- Cream Render Location on Site Plan
- Rose Render Location on Site Plan

Chimneys

- Chimney Location on Site Plan

Fascia & Soffits

White uPVC.

Windows

White uPVC.

Black uPVC.

Rainwater Goods

Black, half-round uPVC.

0 10 20 30 40 50 100m

SCALE 1:1000

Rev	Date	Amendment	Initials
E	23-03-26	Amended to suit client comments	JM
D	3-11-25	RM modification	YC
C	29-10-25	Materials adjusted across the site.	YC
B	14-10-25	Materials adjusted across the site.	YC
A	08-08-25	Materials plan updated to the latest Layout Rev M	YC

PLANNING ISSUE

Project:

A14-15-E2, HAVERHILL

SULFFOLK

Client:

BLOOR HOMES EASTERN

Drawing:

PROPOSED MATERIALS PLAN A

Drawing no: 24.2068A14-15-E2.2030 **Rev:** E

Scale@A0: 1:1000 **Date:** JUNE' 25 **Drawn:** CG **Checked:** YC

FINC Architects Ltd

61-63 New London Road | Chelmsford | Essex | CM2 0ND

T: +44 (0)1245 933988
W: www.fincarchitects.com
E: company@fincarchitects.com

Disclaimer:

© FINC Architects Limited holds the copyright to all the information contained within this document and their written consent must be obtained before copying or using the data other than for the purpose it was originally supplied.

All dimensions and measurements to be checked on site.
Do not scale from this drawing. This drawing is to be printed in colour.