METRIC

DO NOT SCALE

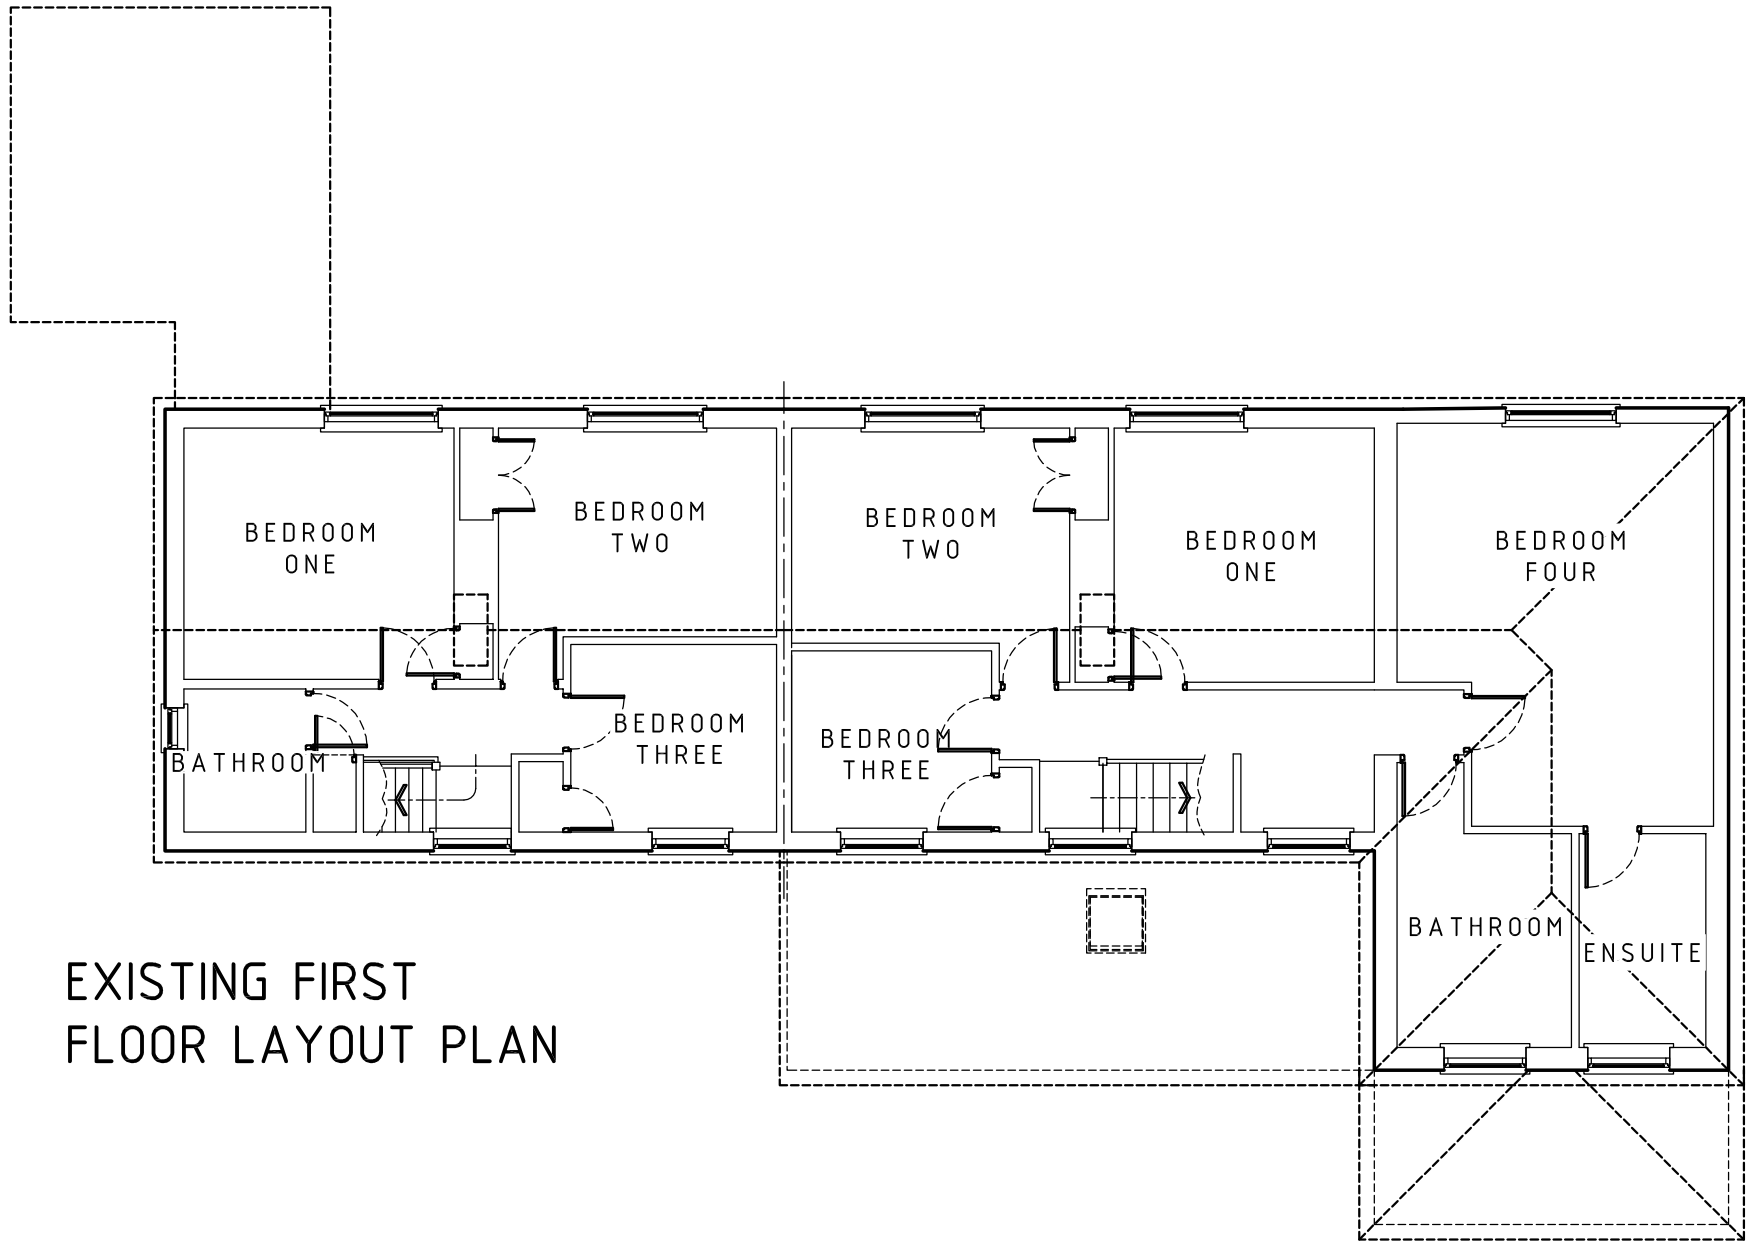

EXISTING FIRST FLOOR LAYOUT PLAN

#	Revision Date
00	15 September 2023
01	30 September 2023
.	.
.	.
.	.
.	.
.	.
.	.
.	.

M.R.DESIGNS
SNAILS
OLD BANK
PRICKWILLOW
ELY CAMBS.
CB7 4UT
M 07831408454
E mrdesigns_@hotmail.com

LOCAL AUTHORITY: West Suffolk District Council
TITLE: Extension
CLIENT: Mark Ager & Zoe Stewart
SITE ADDRESS: 33 & 35 Mill Hill, Haverhill CB9 8BT

SCALE: 1:100@ A3 | Drawing No:- SRD/7874B/09/23 | Sheet 3 OF -

DRAWING VERIFICATION

0 10mm 20mm 30mm 40mm 50mm 60mm 70mm 80mm 90mm 100mm