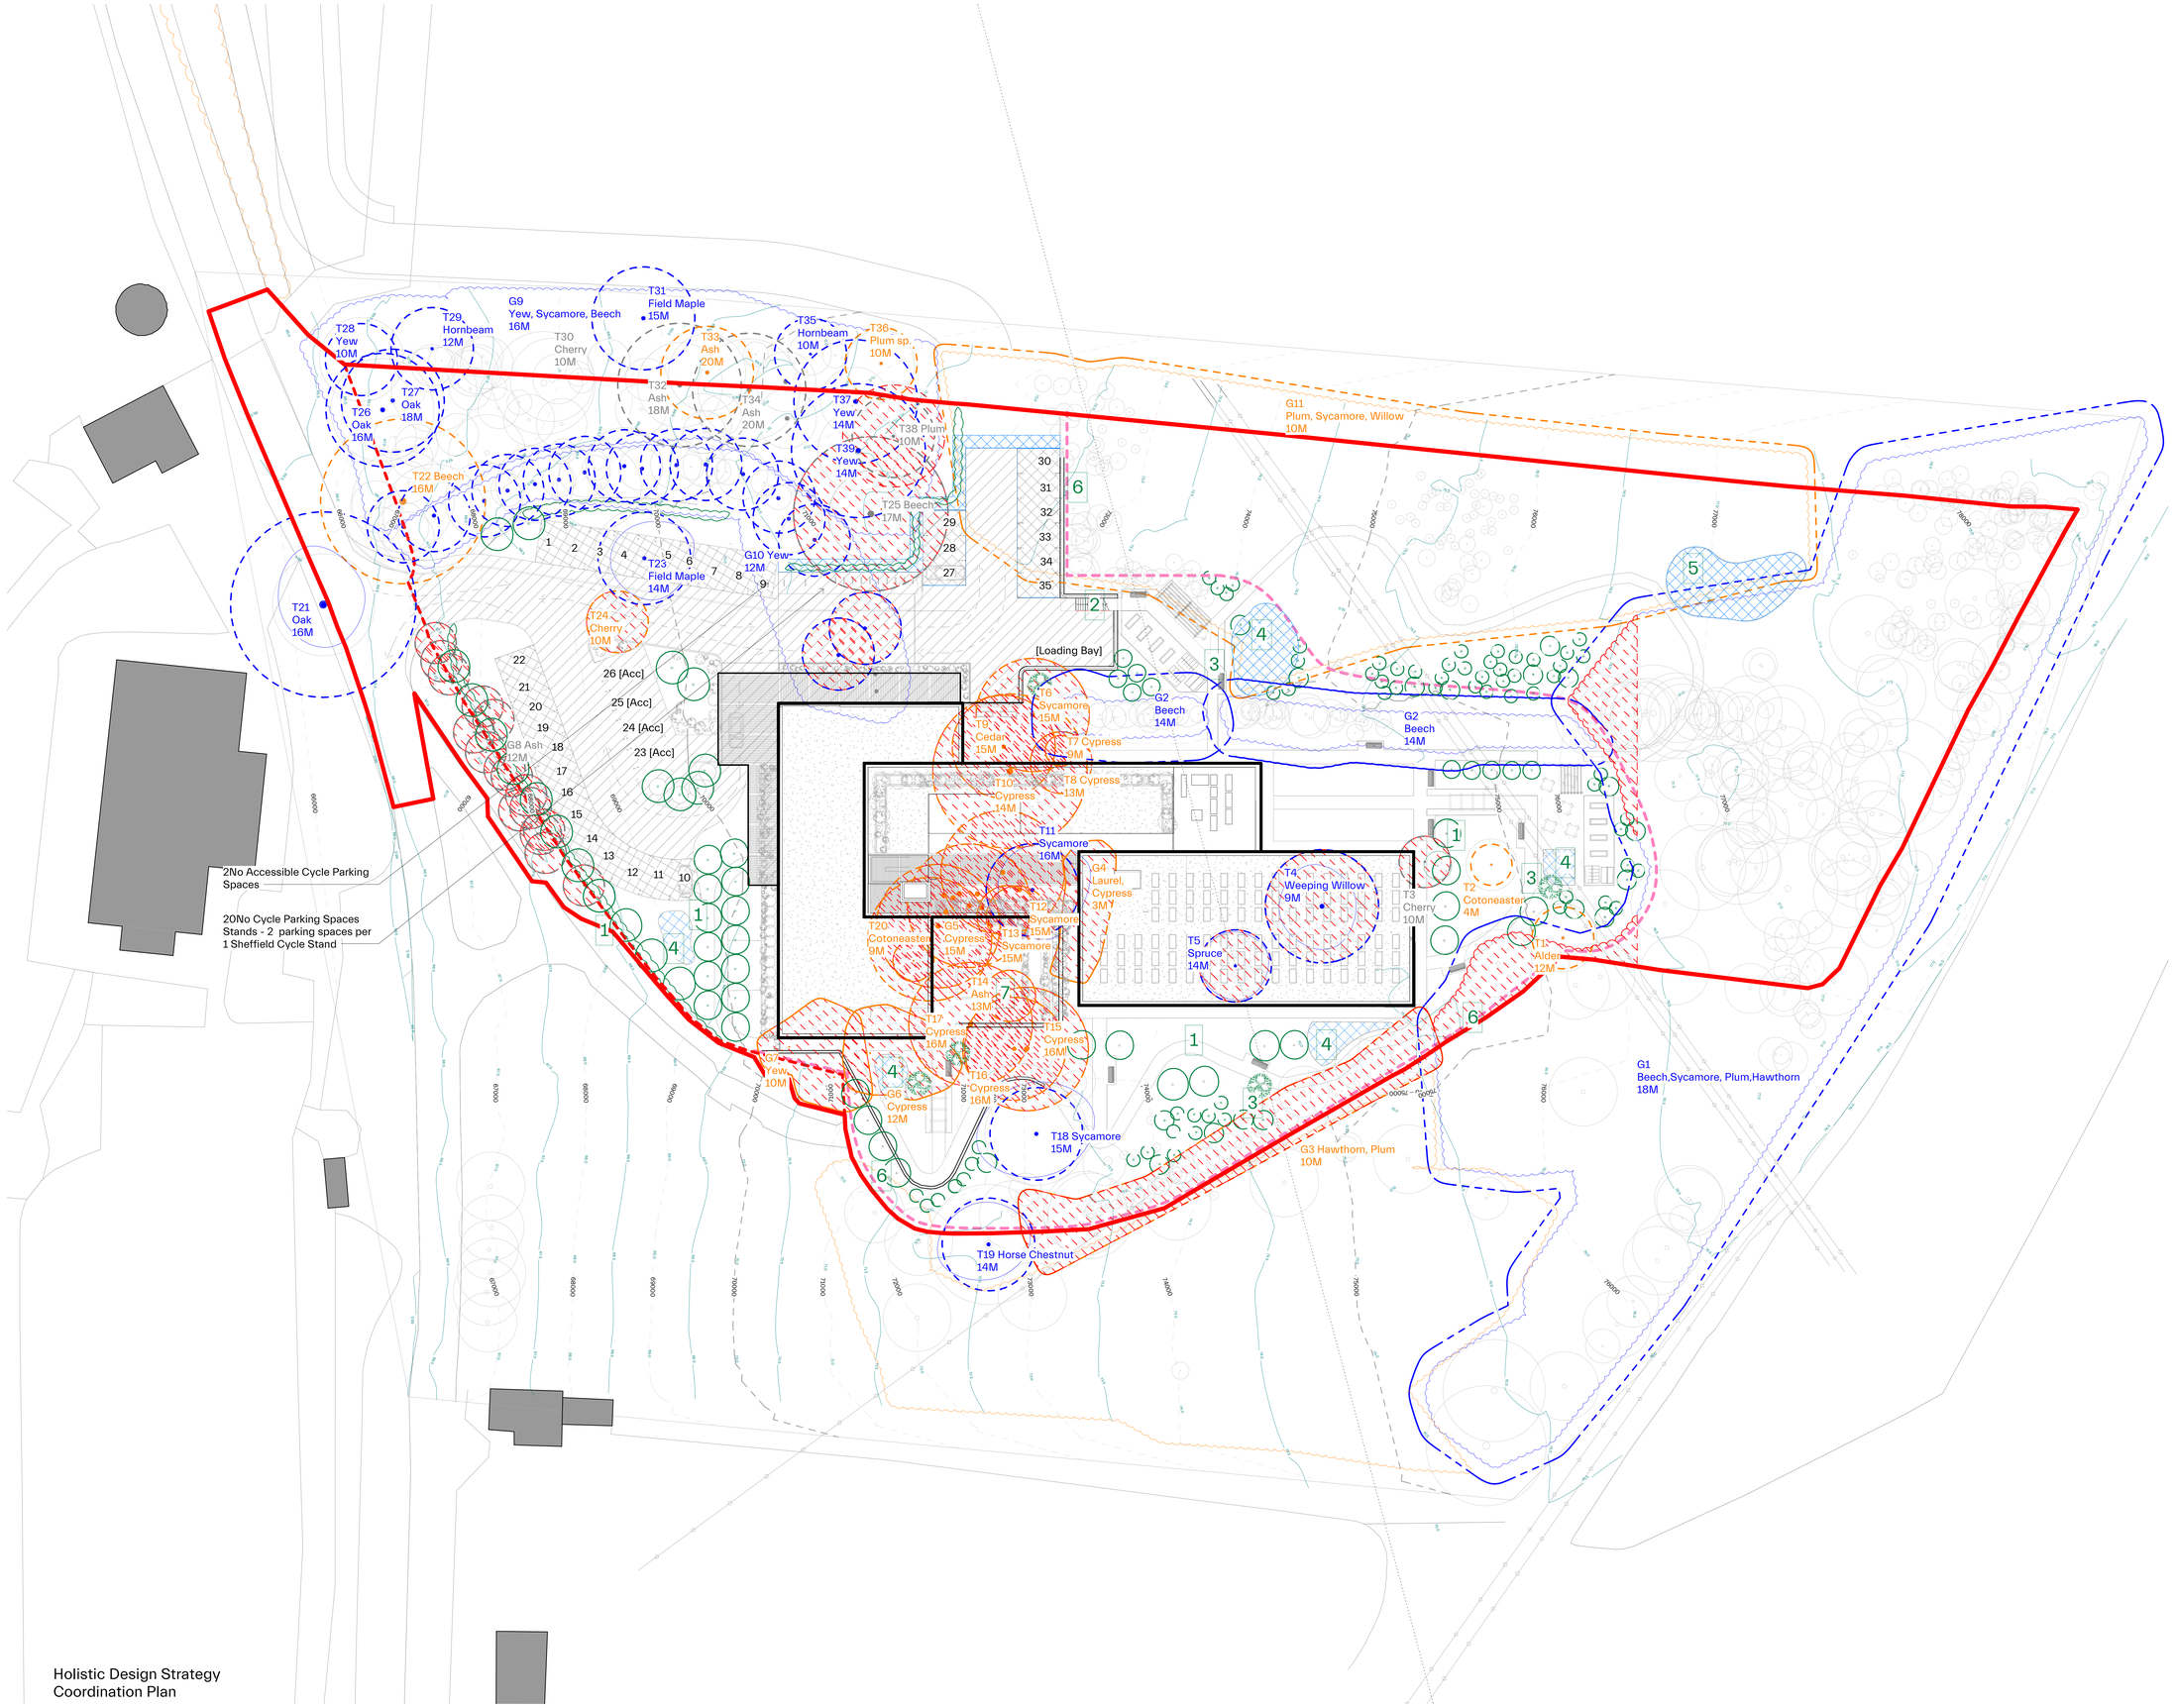

Holistic Design Strategy
Coordination Plan

WGP
ARCHITECTS

Project
421 Coupals Road, Haverhill

Drawing Number: 421 _PL_00_200
Revision: K

Drawing
Holistic Design Strategy Coordination Plan

Scale
1 : 250 @ A0

Drawing Category
General Arrangement Drawing

Drawing Status
PRELIMINARY

Revision	Date	Drawn	Approved	Notes
-	04.08.22	MS	PW	For information
A	10.08.22	CP	PW	Existing trees
B	06.10.22	CP	PW	Removed trees
C	27.01.23	MS	CP	Updates
D	02.02.23	MS	CP	Updates
E	10.02.23	MS	CP	Coordination
F	07.03.23	MS	CP	Design Updates
G	05.04.23	CP	CP	Design Updates
H	02.06.23	MS	PW	Planning App
J	12.06.23	CP	PW	Planning App
K	22.06.23	MS	CP	Planning App

0 2m 4m

Do not scale. Use figured dimensions only. Confirm all dimensions on site

Key

- Site Boundary
- Secure Garden Boundary
- T1 Alder 12m — Tree reference ID, Tree species, Height
- Category U Tree / Tree Group RPA shown dashed
- Category C Tree / Tree Group RPA shown dashed
- Category B Tree / Tree Group RPA shown dashed
- Existing Tree - Retained
- Proposed Tree
- Proposed Feature Tree
- Tree to be removed
- Hard Landscaping / Main vehicle access route
- Soft Landscaping / Shared Surface
- Attenuation Feature
- 1 Tree Avenue as per FPCR information
- 2 External Pedestrian and Maintenance Access to Garden as per FPCR information
- 3 Single Surface Garden Footpath as per FPCR information
- 4 Habitat Swales - with underground connections as per FPCR information
- 5 Wet Habitat Area (according to levels of vegetation) as per FPCR information
- 6 Secure Garden Boundary as per FPCR information
- 7 Rain Garden

WGP ARCHITECTS
27 BULWER STREET
LONDON W12 8AR
+44 (0)20 8735 5367
WGP-ARCHITECTS.COM

© WGP Architects 2023