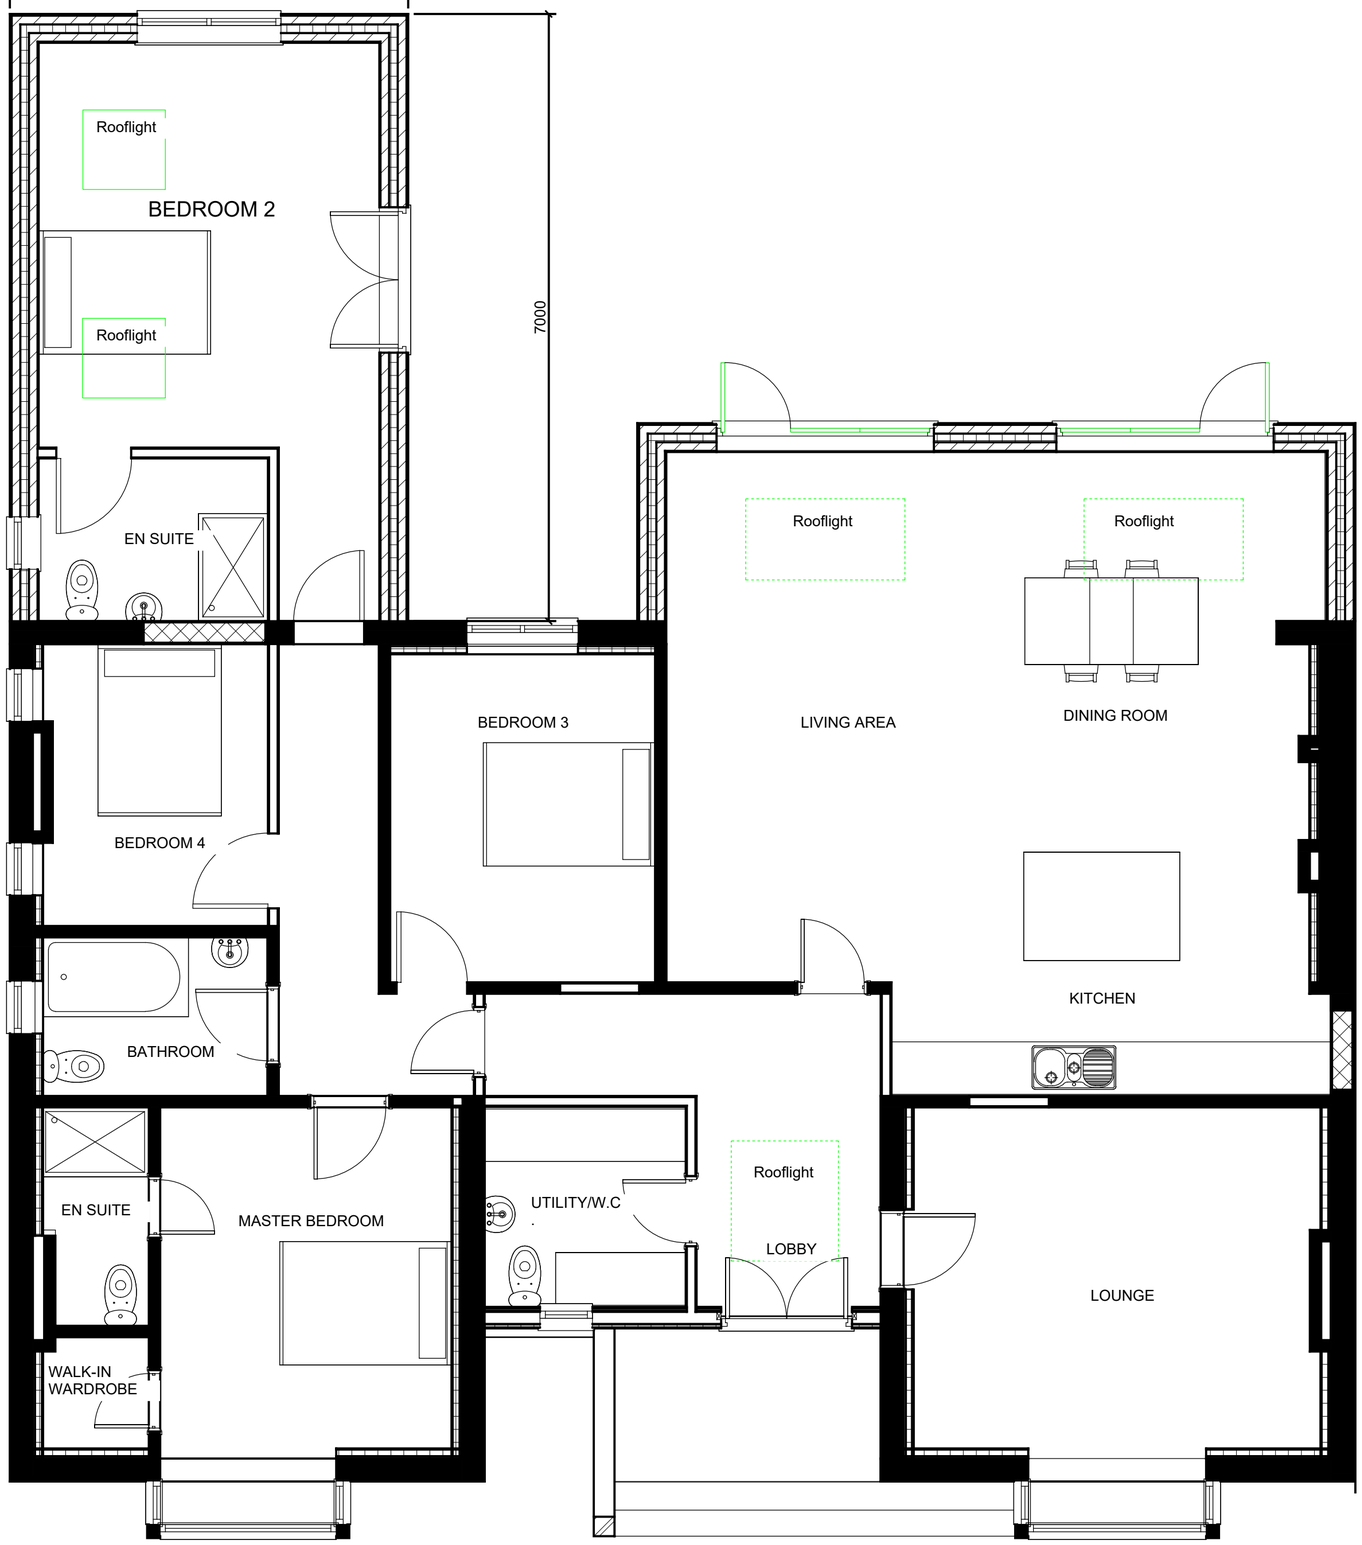

1:50 0mm 500 1000 2000 250 750 1500 2500

3 Counties Architectural Design

6 Bartlow Road, Ashdon,
Saffron Walden, CB10 2HR

Tel: 07890 41028
Email: perry.capon@btinternet.com

Project Extensions and Alterations Longdrive Wratting Road, Haverhill	Drawing Title Proposed Ground Floor Plan THIS DRAWING MUST NOT BE SCALED, AND ALL DIMENSIONS TO BE CHECKED ON SITE	Client Mr & Mrs Julian Scale 1:50 @A2	Date March 2024 Drawing Number LWR/24/SK100