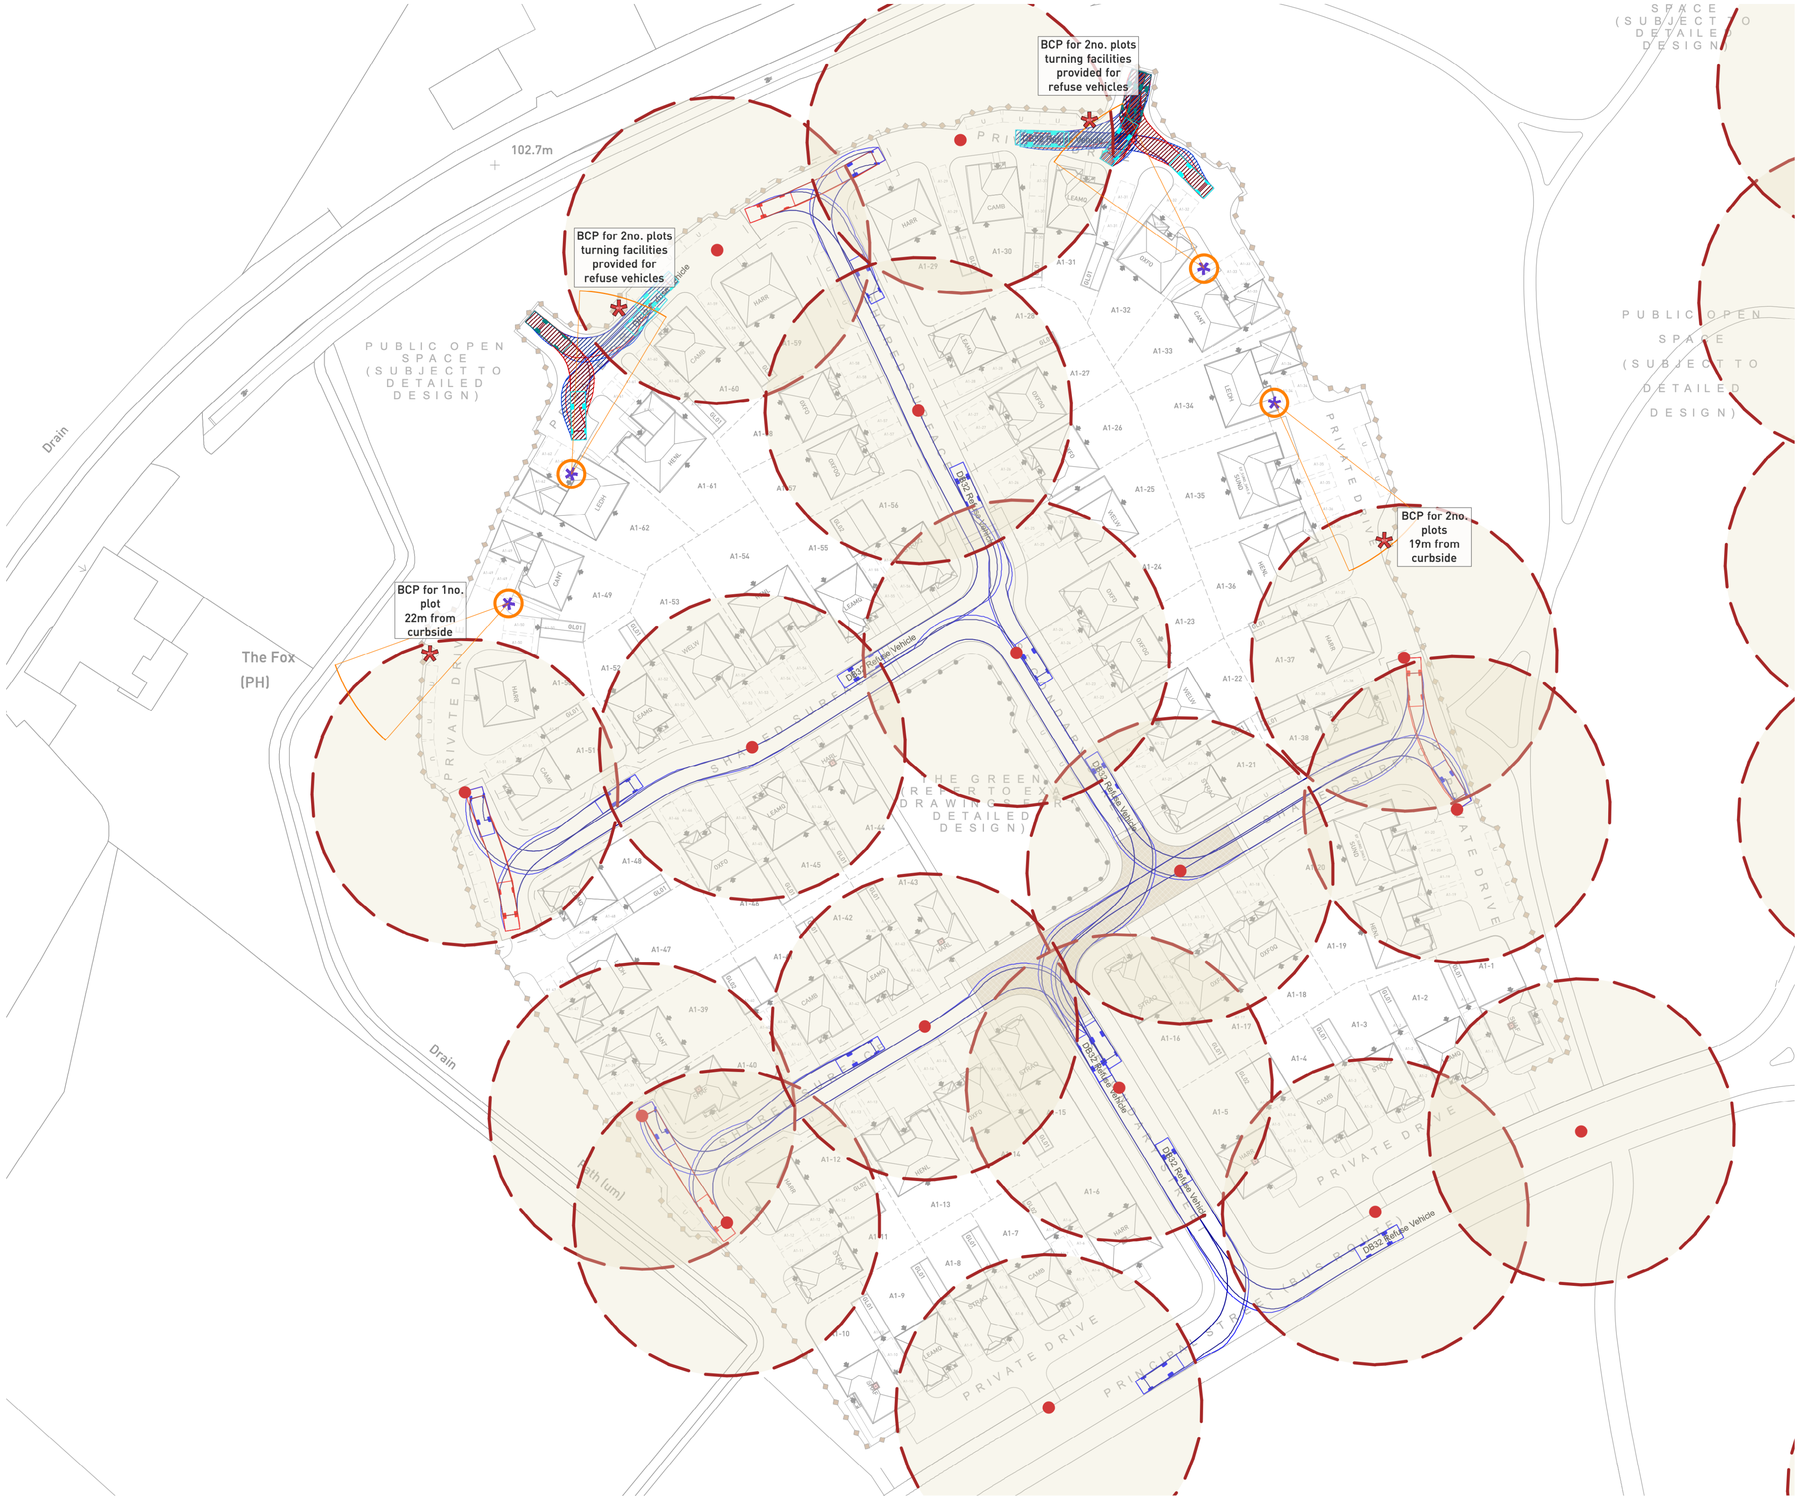

KEY

- **25M MAXIMUM DISTANCE FOR WASTE OPERATIVE MOVEMENT** (INDICATIVE STOPPING POINTS SHOWN TO ILLUSTRATE POTENTIAL TO COLLECT FROM ALL DWELLINGS)
- **30M MAXIMUM DISTANCE FOR OCCUPIER MOVEMENT**
- **BIN COLLECTION POINTS (BCP)**
- **REFUSE VEHICLE TRACKING**

N W E S

0 5 10 20m

GREAT WILSEY PARK, HAVERHILL - **REFUSE STRATEGY (PARCEL A1)**

Pegasus Design

PLANNING | DESIGN | ENVIRONMENT | ECONOMICS | WWW.PEGASUSGROUP.CO.UK | TEAM/DRAWN BY KB/TC/JC/ES | APPROVED BY P.M: SL | DATE: 21/07/2020 | SCALE: 1:500 @ A1 | DRWG: **P18-2192_16** SHEET NO: 02 REV: G | CLIENT: **REDROW HOMES LTD** |