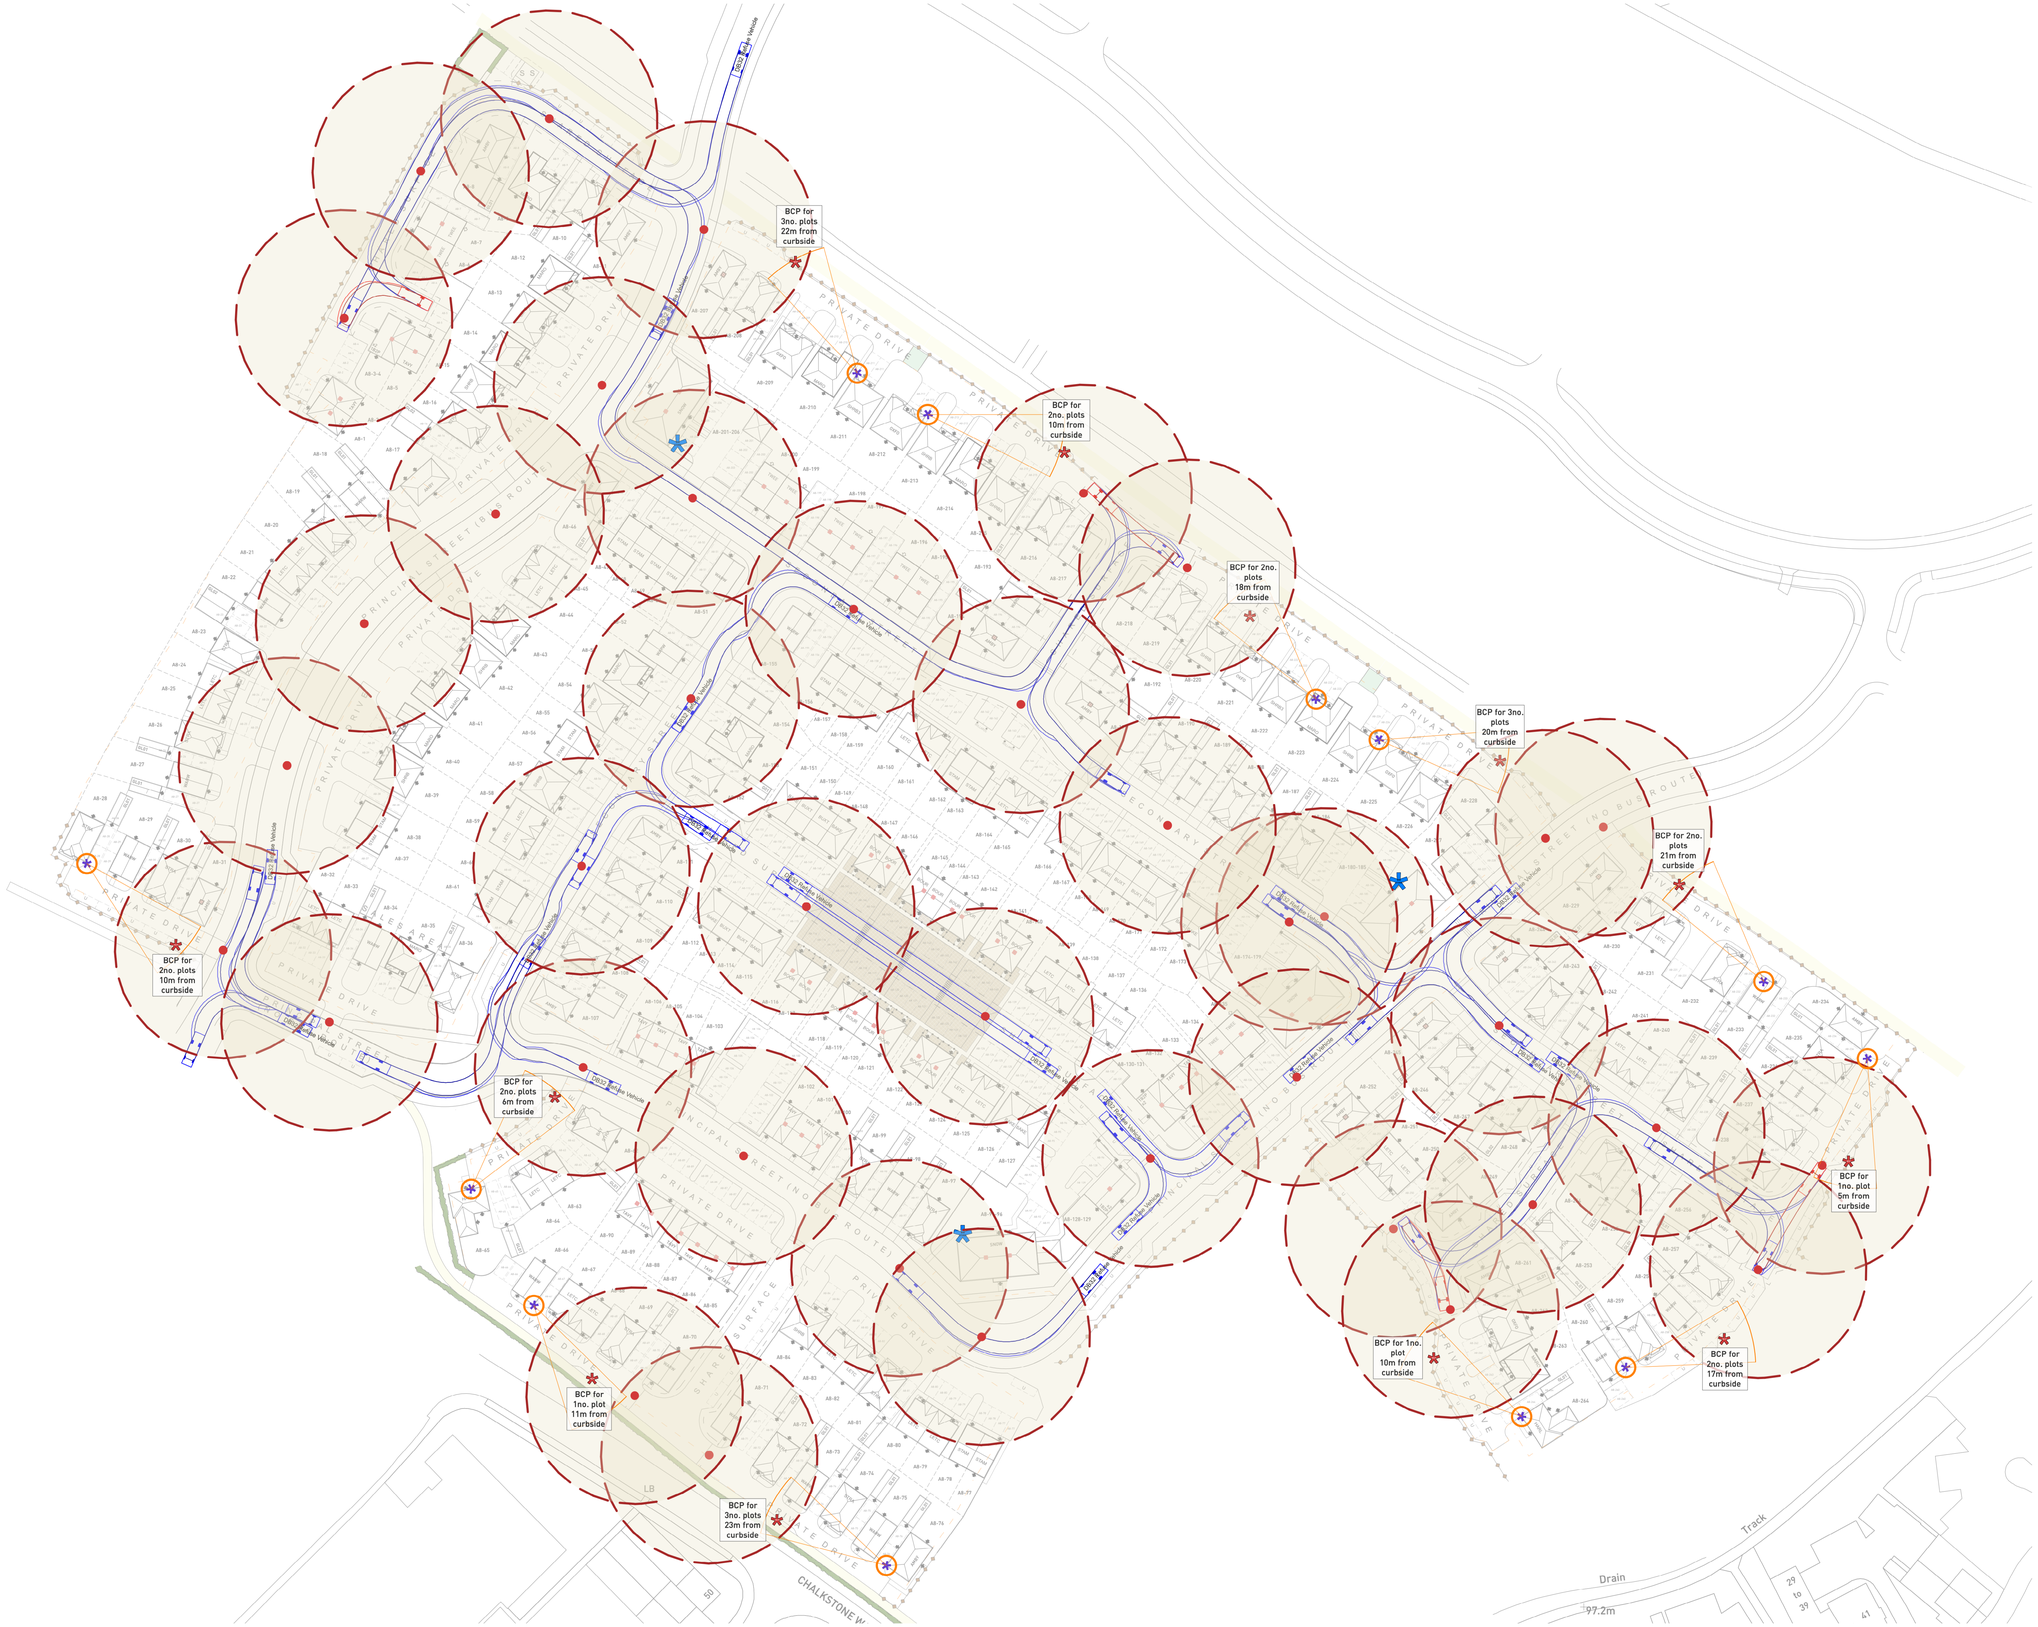

KEY

- **25M MAXIMUM DISTANCE FOR WASTE OPERATIVE MOVEMENT** (INDICATIVE STOPPING POINTS SHOWN TO ILLUSTRATE POTENTIAL TO COLLECT FROM ALL DWELLINGS)
- **30M MAXIMUM DISTANCE FOR OCCUPIER MOVEMENT**
- **BIN COLLECTION POINTS (BCP)**
- **COMMUNAL BIN STORES**
- **REFUSE VEHICLE TRACKING**

Copyright Pegasus Planning Group Ltd. Crown copyright. All rights reserved. Ordnance Survey Copyright Licence number 100020293. Promap Licence number 100020449. EmapSite Licence number 0100031673. Standard OS licence rights conditions apply. Pegasus accepts no liability for any use of this document other than for its original purpose, or by the original client, or following Pegasus' express agreement to such use. T 01285 641717 www.pegasusgroup.co.uk

N W E S 0 5 10 20m

GREAT WILSEY PARK, HAVERHILL - **REFUSE STRATEGY (PARCEL A8)**

Pegasus Design

PLANNING | DESIGN | ENVIRONMENT | ECONOMICS | WWW.PEGASUSGROUP.CO.UK | TEAM/DRAWN BY KB/SL/TC/JC/ES | APPROVED BY P.M: MCC | DATE: 21/07/2020 | SCALE: 1:500 @ A0 | DRWG: **P18**_2192-18 SHEET NO: 02 REV: G | CLIENT: **REDROW HOMES LTD** |