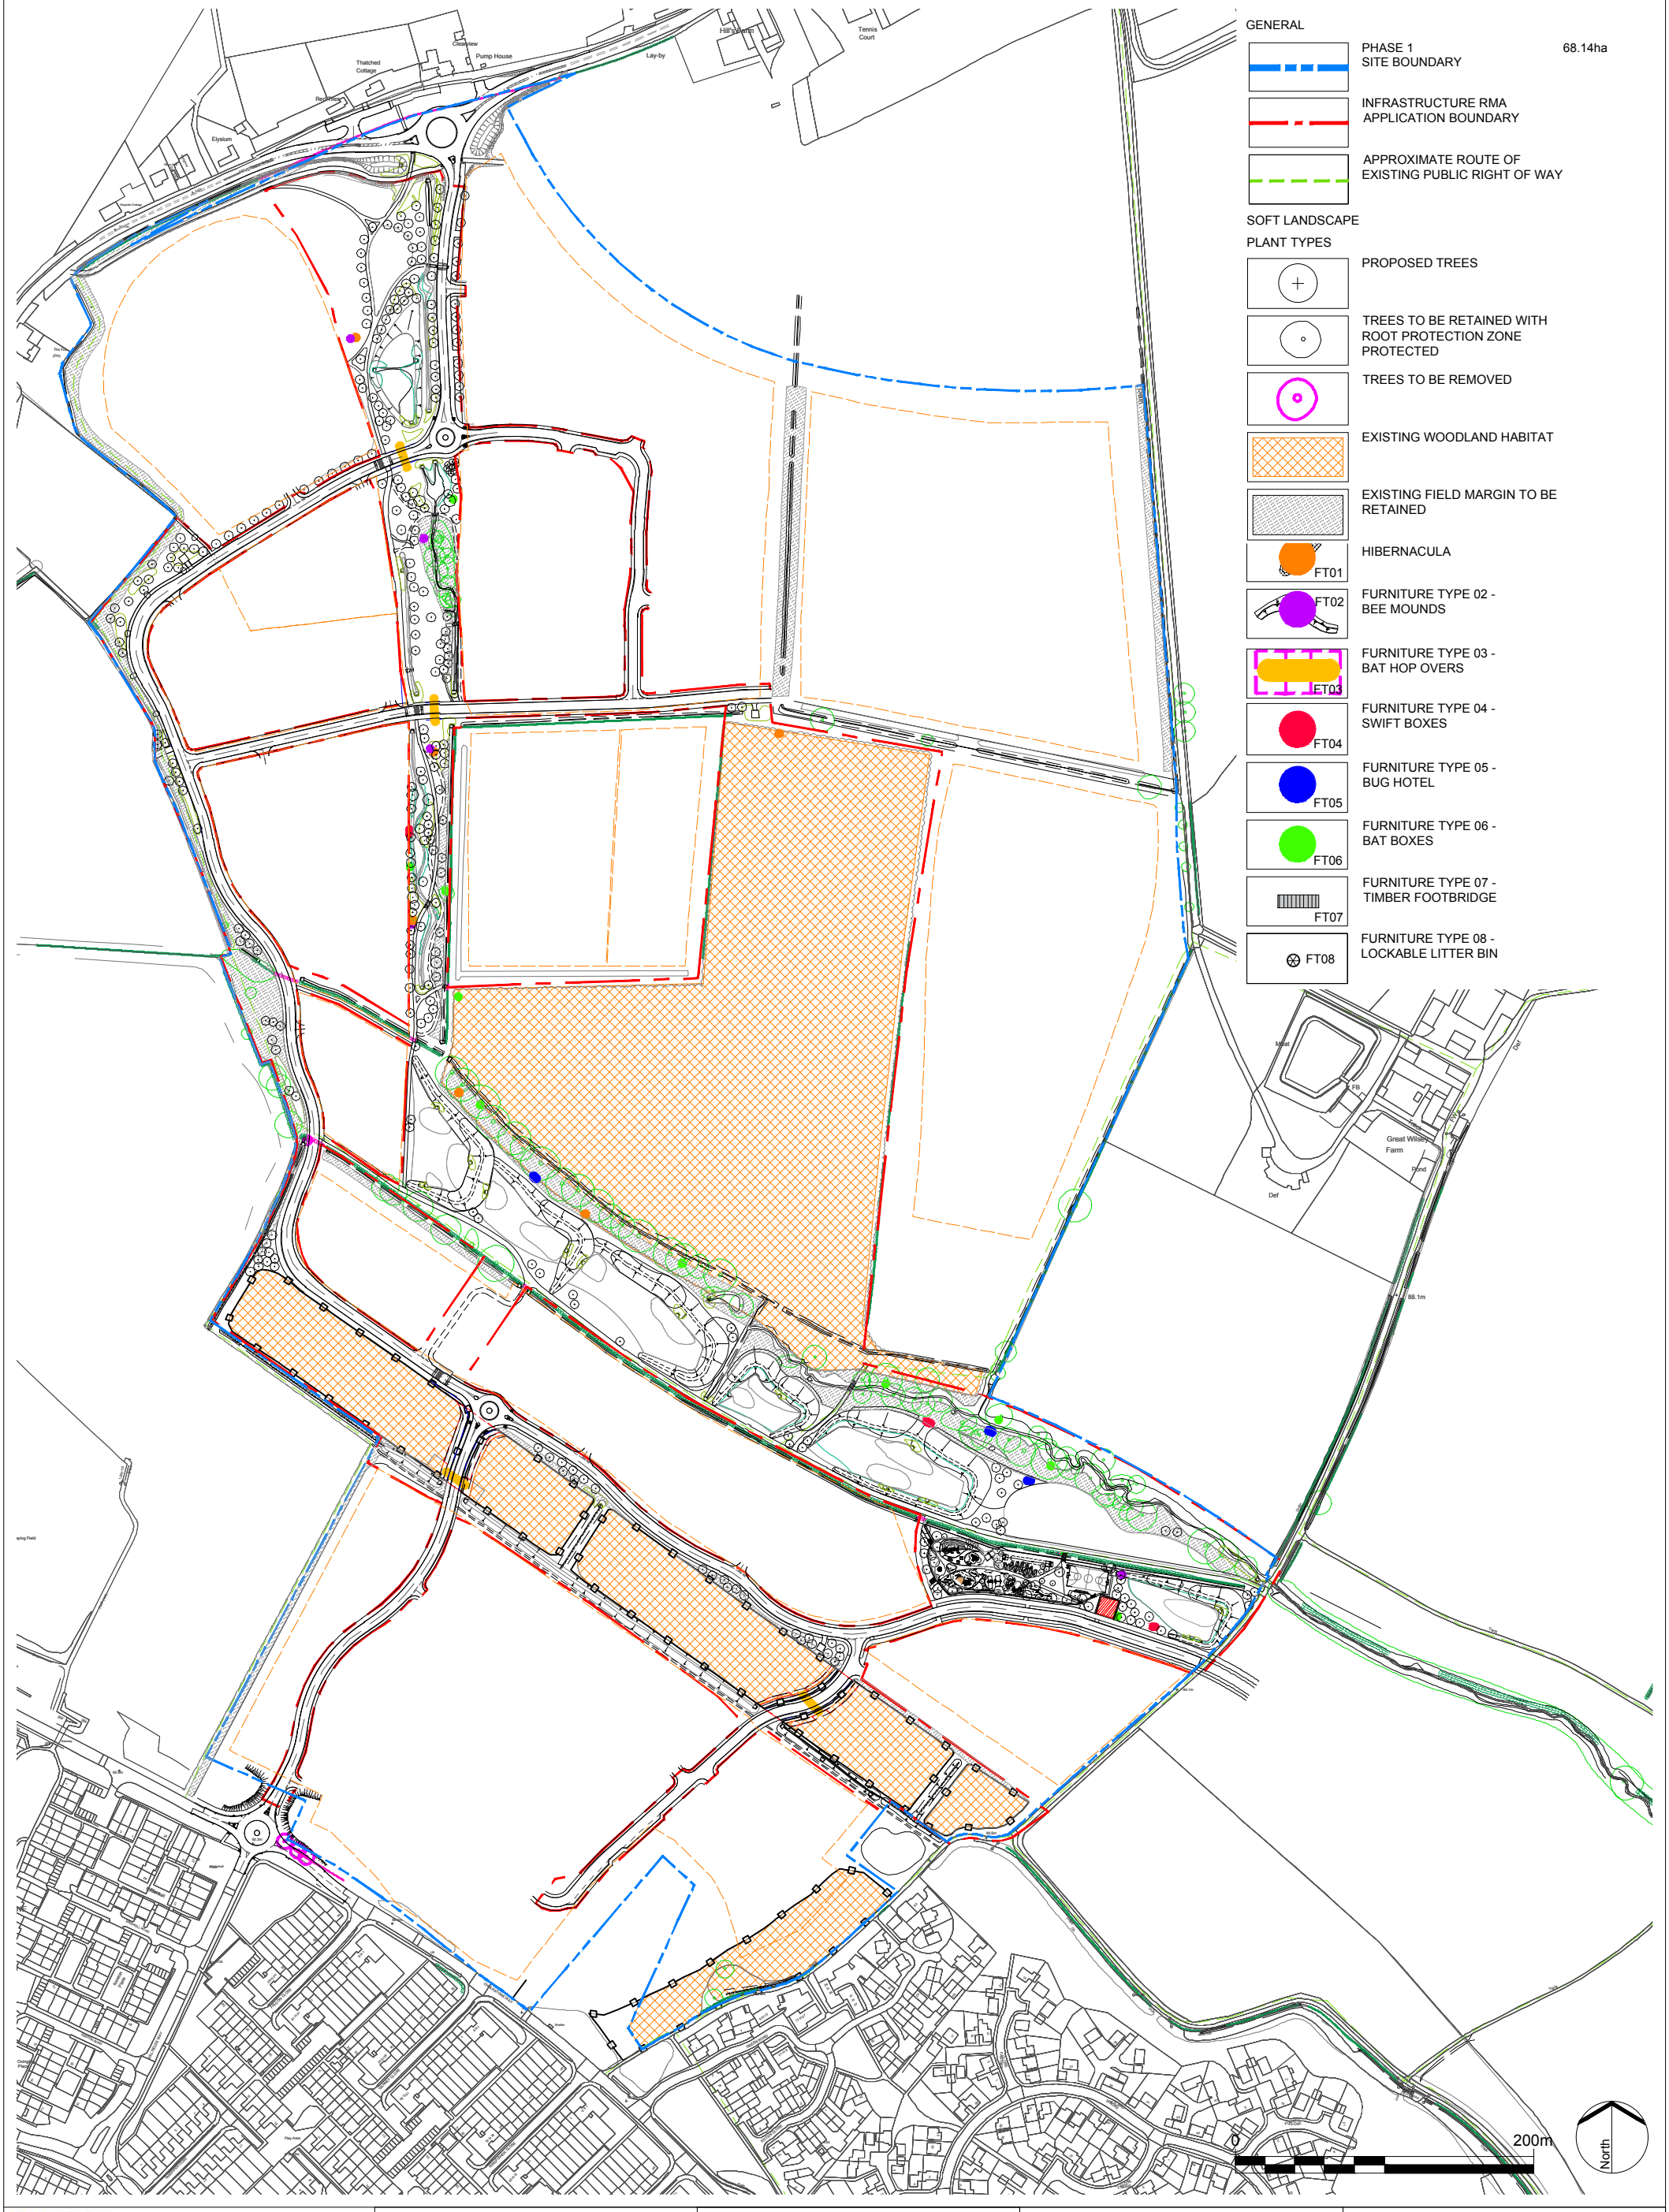

GENERAL

PHASE 1 SITE BOUNDARY 68.14ha

INFRASTRUCTURE RMA APPLICATION BOUNDARY

APPROXIMATE ROUTE OF EXISTING PUBLIC RIGHT OF WAY

SOFT LANDSCAPE

PLANT TYPES

PROPOSED TREES

TREES TO BE RETAINED WITH ROOT PROTECTION ZONE PROTECTED

TREES TO BE REMOVED

EXISTING WOODLAND HABITAT

EXISTING FIELD MARGIN TO BE RETAINED

FT01 HIBERNACULA

FT02 FURNITURE TYPE 02 - BEE MOUNDS

FT03 FURNITURE TYPE 03 - BAT HOP OVERS

FT04 FURNITURE TYPE 04 - SWIFT BOXES

FT05 FURNITURE TYPE 05 - BUG HOTEL

FT06 FURNITURE TYPE 06 - BAT BOXES

FT07 FURNITURE TYPE 07 - TIMBER FOOTBRIDGE

FT08 FURNITURE TYPE 08 - LOCKABLE LITTER BIN

P:\LONDON PROJECTS\2018\1868_GREAT WILSEY PARK, HAVERHILL\01 CAD\02 SHEET LAYOUT\EXA_1868_P_115 PHASE 1 ECOLOGICAL APPROACH MITIGATION PLAN.DWG

EXTERIOR ARCHITECTURE

LONDON: Studio 1S, Hewlett House, Havelock Terrace, London, SW8 4AS
MANCHESTER: Studio 537, The Royal Exchange, St Anns Square, Manchester, M2 7DH

E-Mail: office@exteriorarchitecture.com
Web: www.exteriorarchitecture.com

Client
#####

No dimensions are to be scaled from this drawing.
All dimensions are to be checked on site.
Area measurements for indicative purposes only.

This drawing is the property of Exterior Architecture Ltd.
No part of the drawing may be reproduced in any manner without permission from Exterior Architecture Ltd.

Rev	Description	Date
B	Landowners comments	02.08.2019
A	Clients Comments	12.07.2019
####	----	----
----	----	----

Project title
GREAT WILSEY PARK, HAVERHILL

Drawing title
PHASE 1 ECOLOGICAL APPROACH MITIGATION PLAN

Issued By	London	T: 020 7978 2101	
Scale	1:4,000 @ A3	Drawn	SC
Status	PLANNING	Checked	RP
Date	05/07/2019	Approved	LP

Drawing number
EXA_1868_P_115

Revision
B