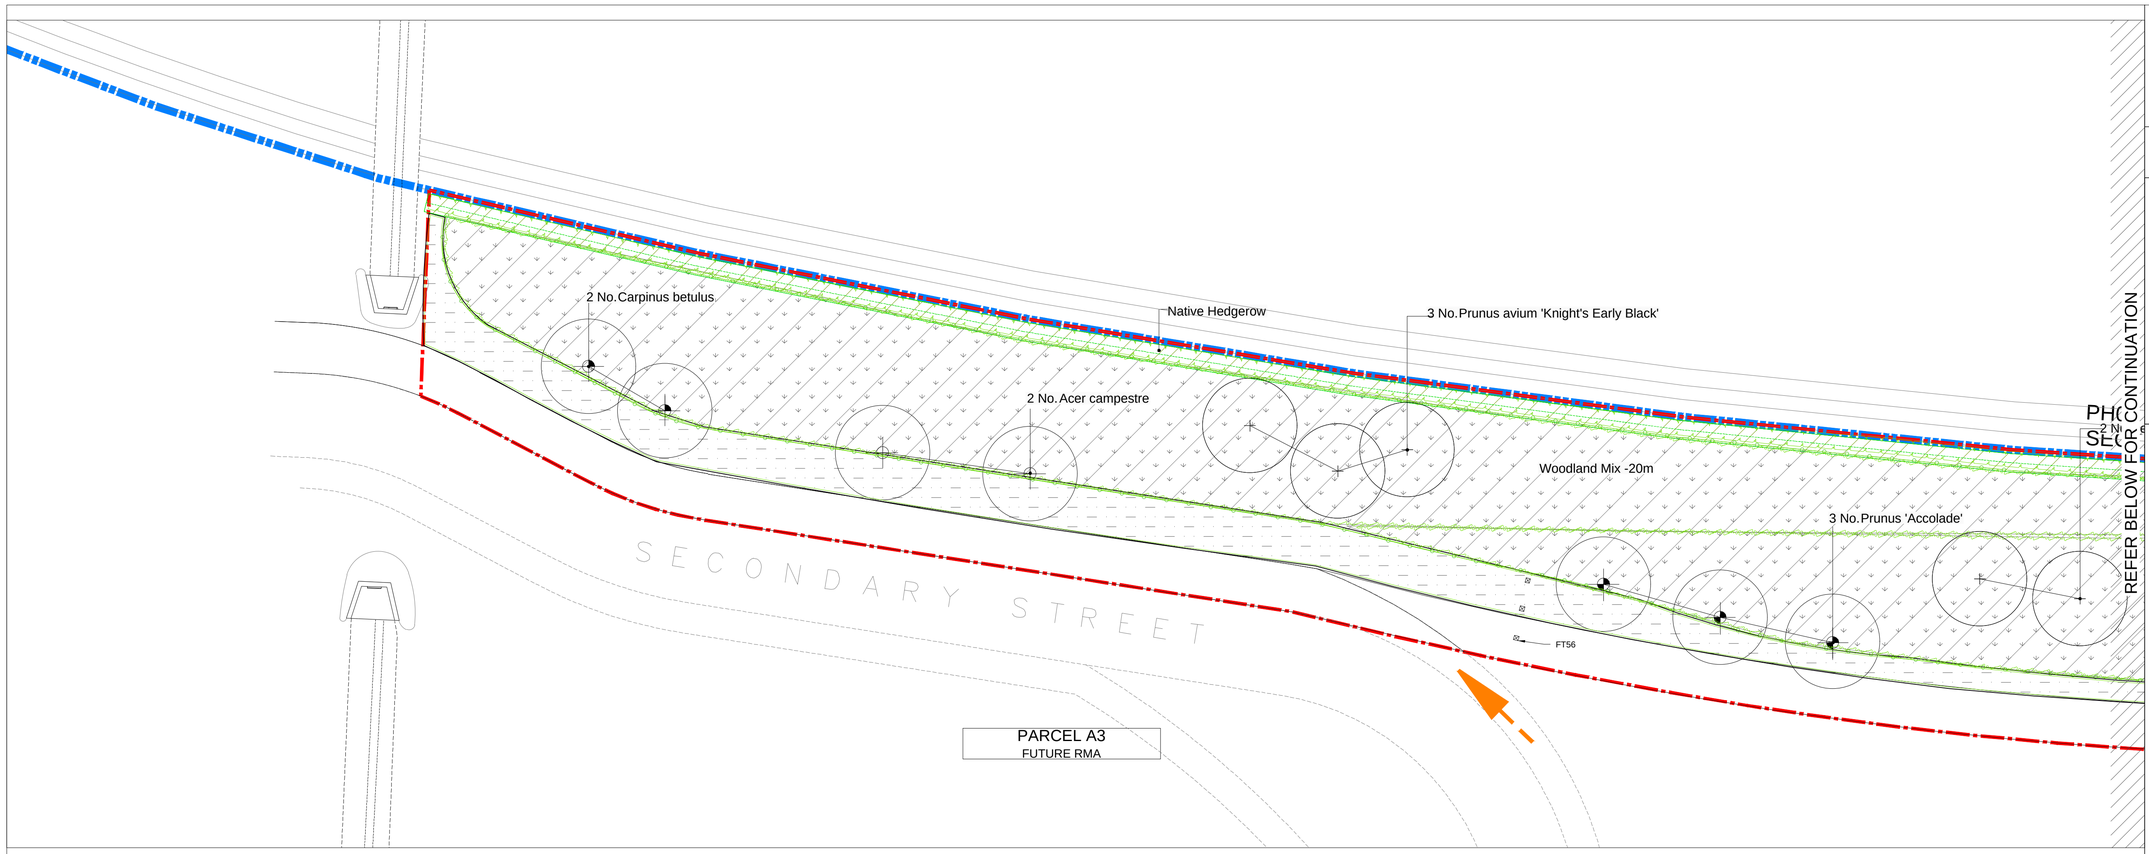

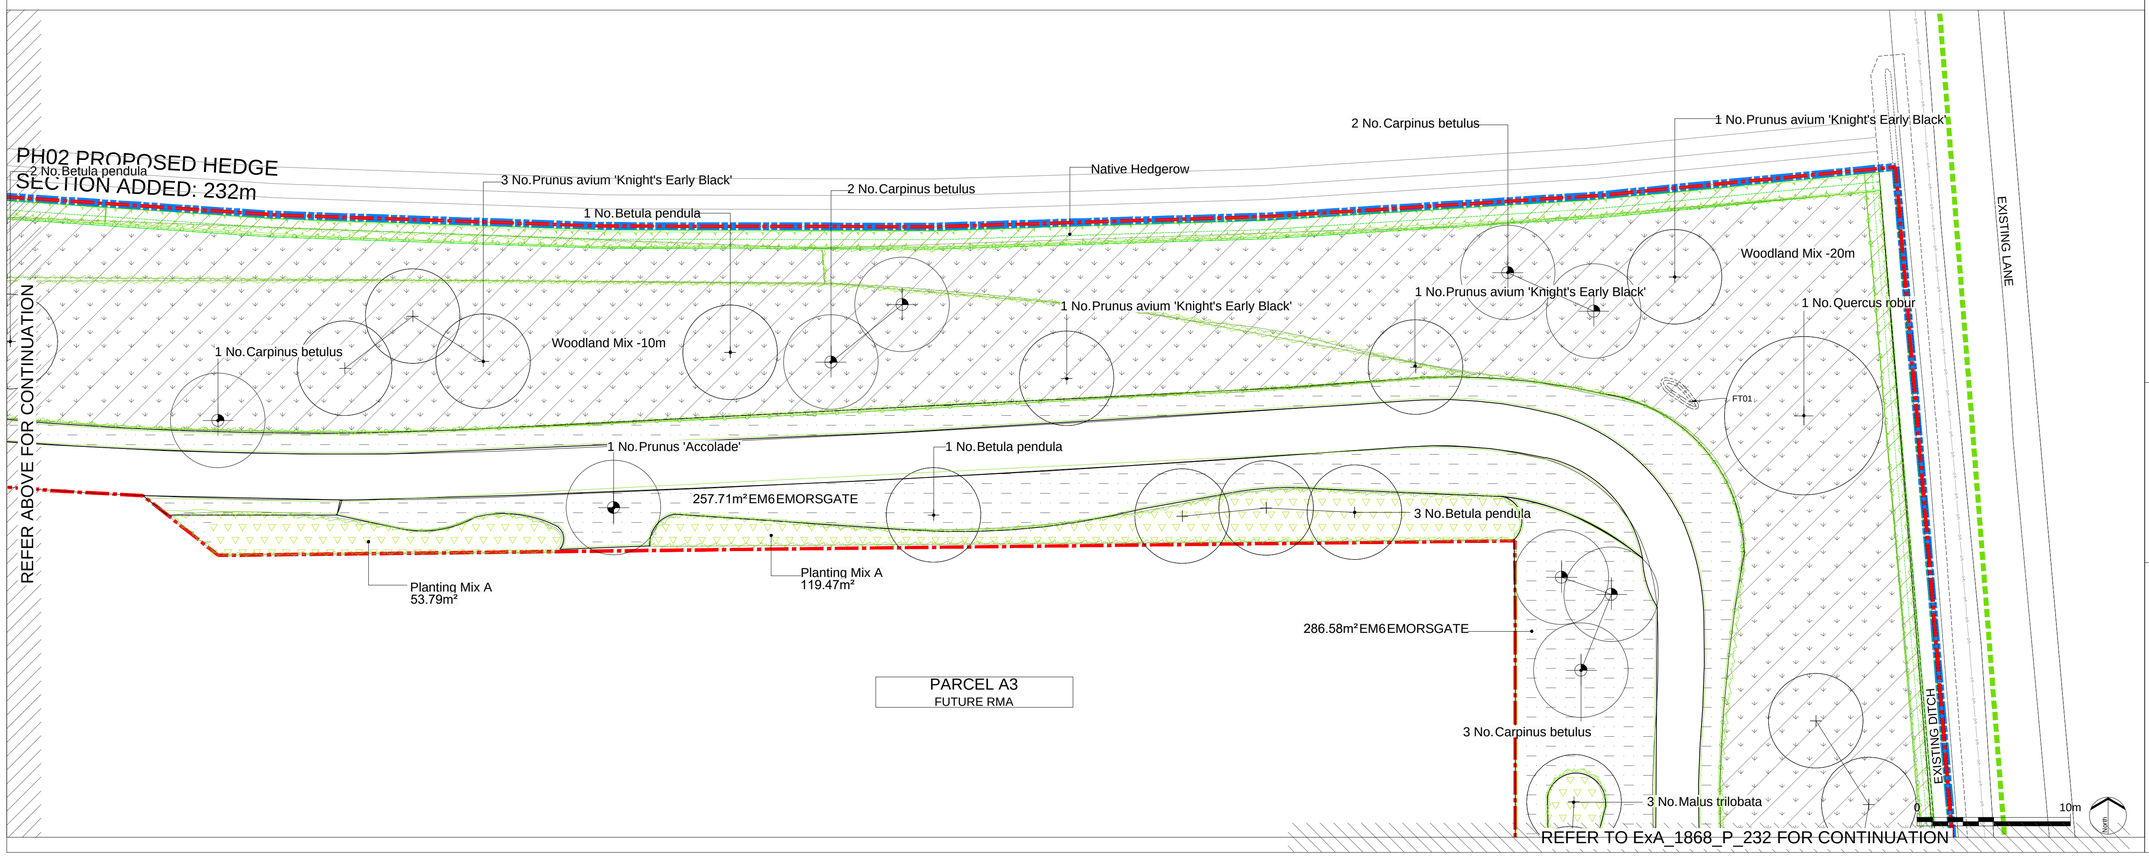

No dimensions are to be scaled from this drawing.
All dimensions are to be checked on site.
Area measurements for indicative purposes only.

This drawing is the property of Exterior Architecture Ltd.
No part of the drawing may be reproduced in any manner without permission from Exterior Architecture Ltd.

Client

REDROW LTD

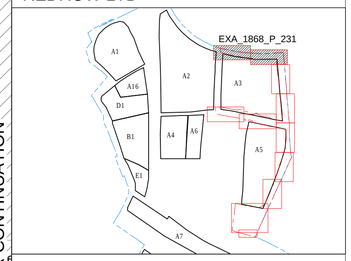

LOCATION PLAN NOT TO SCALE

Rev	Description	Date
----	----	----
----	----	----
EXTERIOR
ARCHITECTURE

LONDON: Studio 1S, Hewlett House, Havelock Terrace, London, SW8 4AS
MANCHESTER: Studio 537, The Royal Exchange, St Anns Square, Manchester, M2 7DH
E-Mail: office@exteriorarchitecture.com
Web: www.exteriorarchitecture.com

Project title

GREAT WILSEY PARK, HAVERHILL

Drawing title

HV CABLE RMA- PLANTING PLAN 1 OF 6

Issued By	London	T: 020 7978 2101	
Scale	1:200 @ A1	Drawn	MN
Status	PLANNING	Checked	RP
Date	21.01.20	Approved	LP

Drawing number

ExA_1868_P_231

Revision

P:\LONDON PROJECTS\2018\1868_GREAT WILSEY PARK, HAVERHILL\01 CAD\02 SHEET LAYOUT\EXA_1868_P_231 HV CABLE RMA- PLANTING PLAN 1 OF 6.DWG