Moore Partners Ltd

J M Moore
Blue House Cottage
Maldon Road
Bradwell on Sea
Essex CM0 7BG

Tel - 01621 776590
Mob - 07912 617939
judith.moore@moorepartners.co.uk
www.moorepartners.plus.net

Client	MP Architects LLP
Title	Landscape Plan The Fox PH Haverhill Rd
Scale 1:200 @ A2	Date 31-01-2020
Drawn by JM Moore	Checked by PRM
Drawing number MP/FOX/02	Revision

To be read in conjunction with the planting specification by Moore Partners
Original drawing is in colour a
a monochrome copy should not be relied on
Based on site plan by MP Architects LLP

Planting Schedule

Trees

2 no. Acer campestre	12-14cm girth cg
3 no. Liquidamber styraciflua	12-14cm girth cg
3 no. Malus tschonoski	12-14cm girth cg
4 no. Prunus avium	12-14cm girth cg
6 no. Sorbus Sheerwater seedling	12-14cm girth cg

Hedge

63 no, Cotoneaster conspicuus Decrous	3 litre cg
144 no. Elaeagnus ebbingeii	3 litre cg
102 no. Viburnum tinus	3 litre cg

Shrubs

38 no. Ceanothus repens	3 litre cg
20 no. Cistus corbariensis	3 litre cg
41 no. Corylus avellana	3 litre cg
36 no. Cornus Midwinter fire	3 litre cg
12 no. Crataegus monogyna	3 litre cg
54 no. Euonymus Blondy	3 litre cg
18 no. Hypericum Hidcote	3 litre cg
8 no. Potentila Abbotswood silver	3 litre cg
16 no. Prunus otto luykens	3 litre cg
28 no. Rosa White bells	3 litre cg
24 no. Stipa arundinacea	3 litre cg
8 no. Spiraea Gold flame	3 litre cg
41no. Viburnum opulus	3 litre cg

KEY
New tree
New planting
Grass

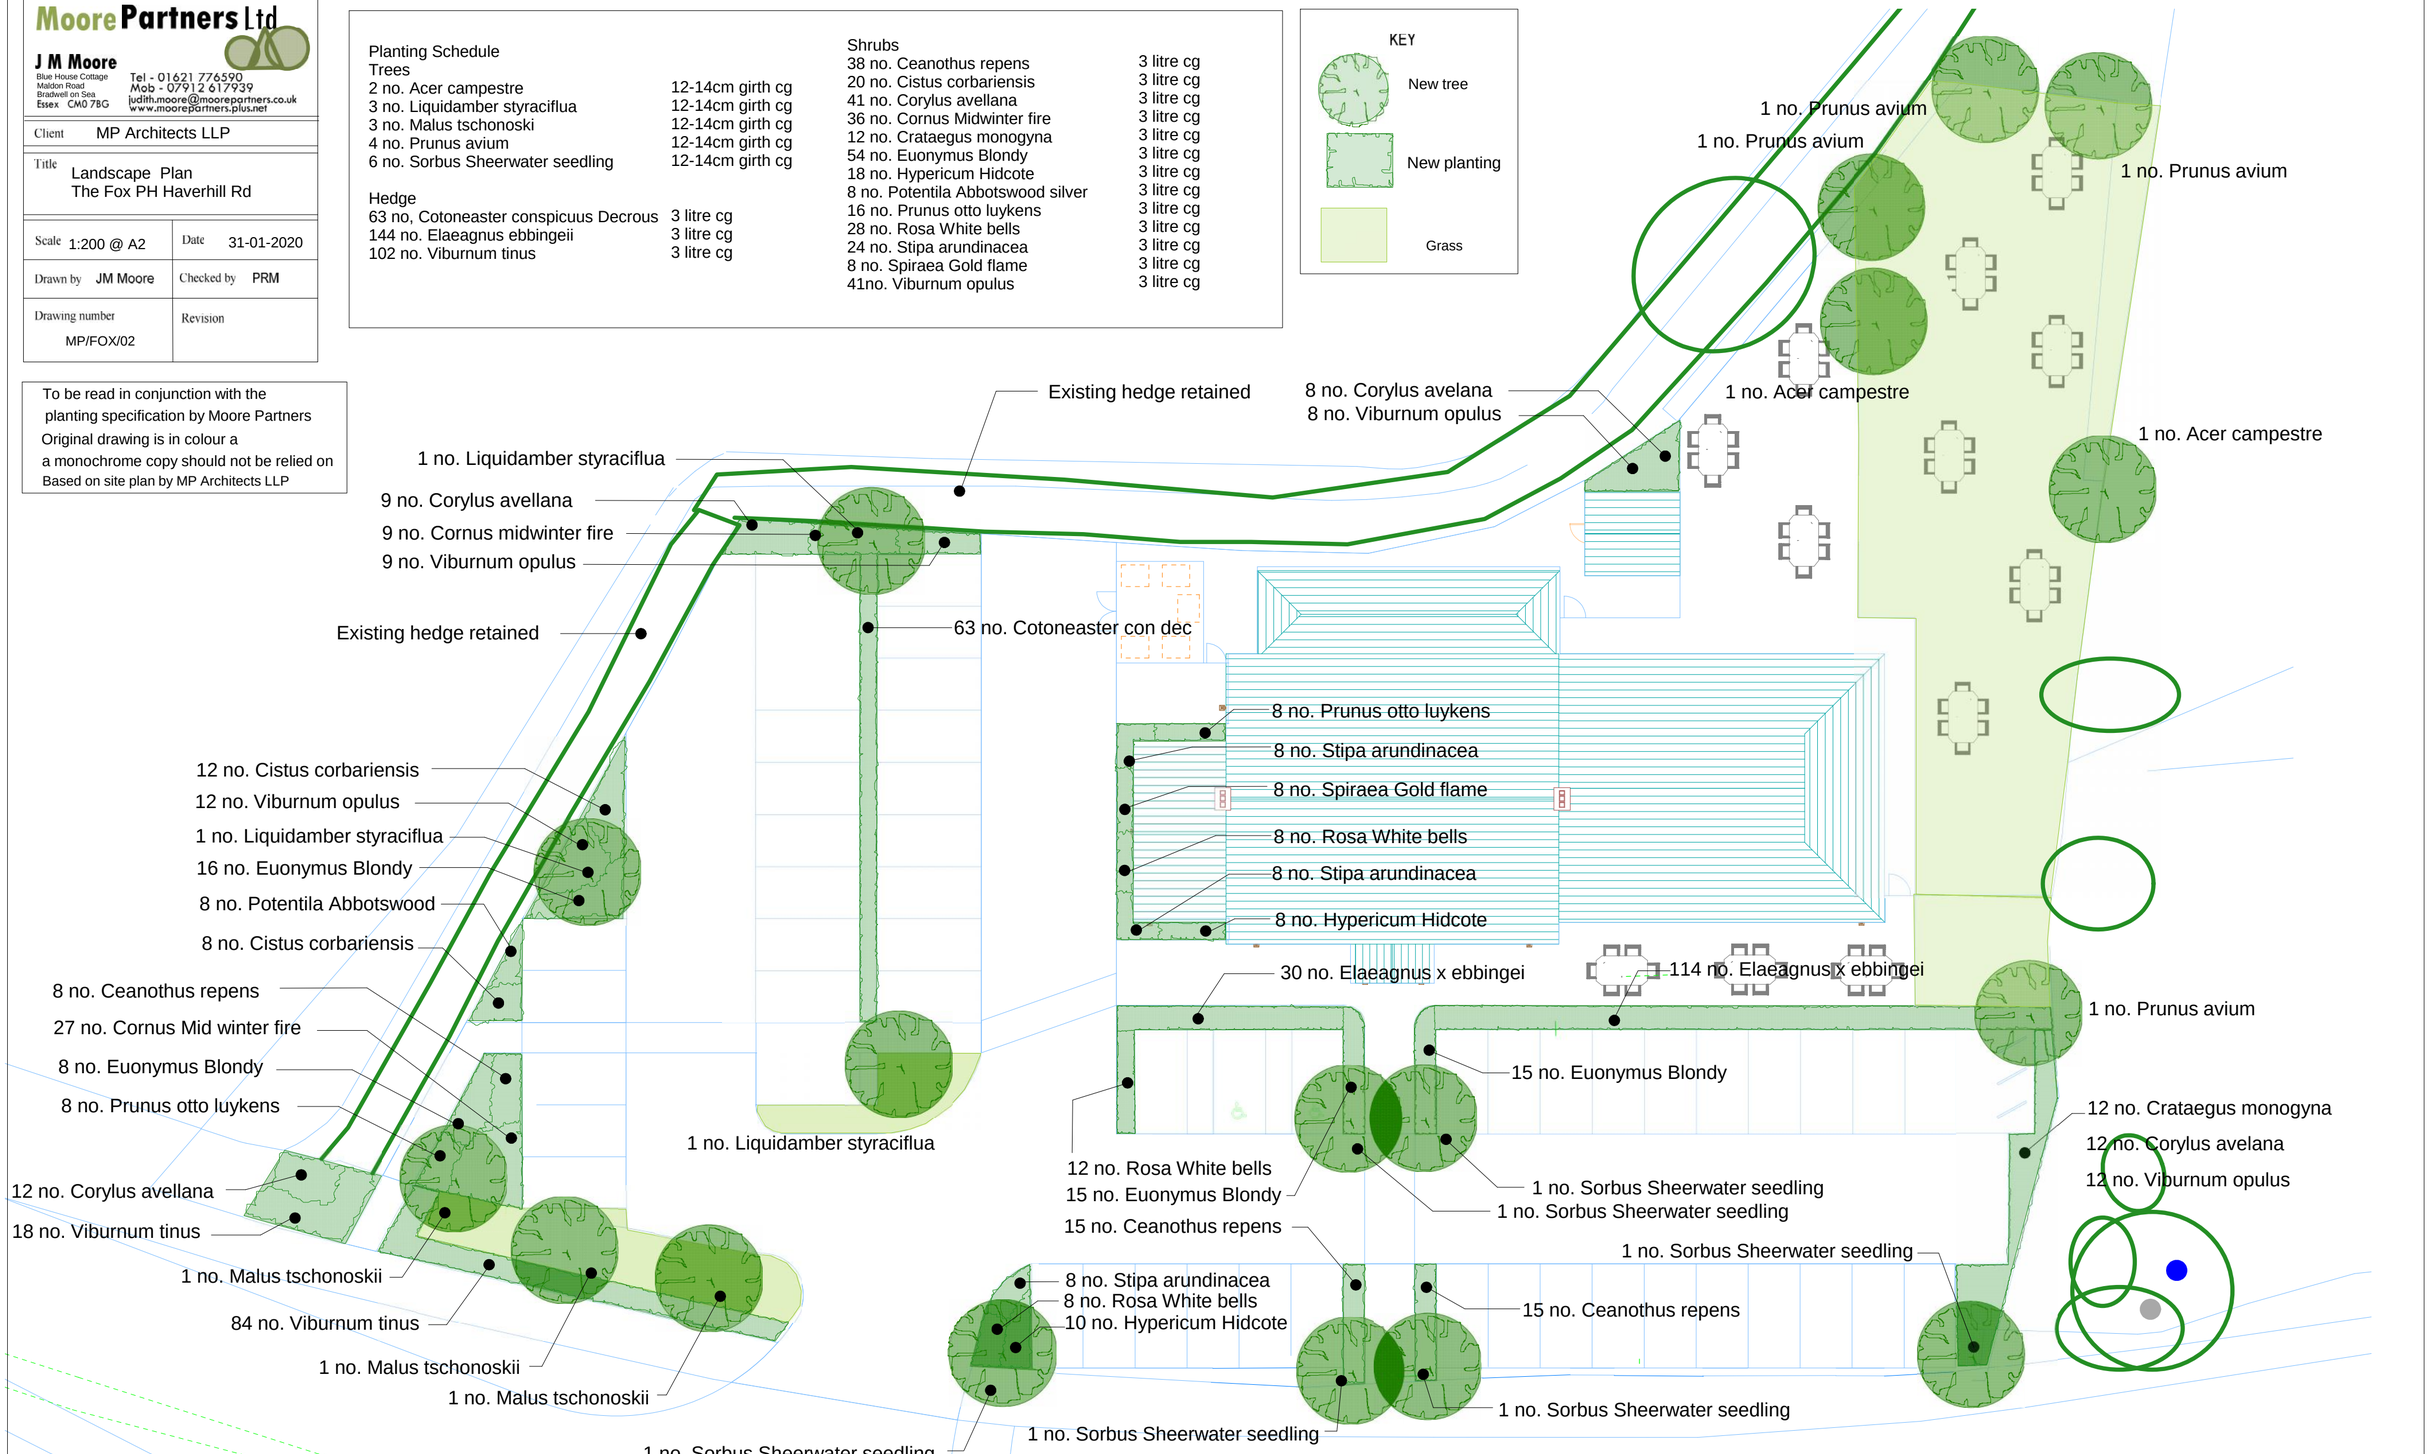

Cotoneaster

Malus

Sorbus Sheerwater

Liquidamber

Euonymus Blondy

Cornus Midwinter fire

Elaeagnus x ebbingei

Stipa arundinacea

Viburnum opulus

Corylus avellana

Ceanothus repens

Hypericum Hidcote