Scurr Architects
85 Dashtrees Road
Harpenden
Hertfordshire
AL5 5RE
T: 01582 763999
email: scurr@scurr.co.uk
www.scurr.co.uk
architects ■ designers ■ project managers

Notes:
All drawings to be read in conjunction with all other drawings as noted on issue sheet.

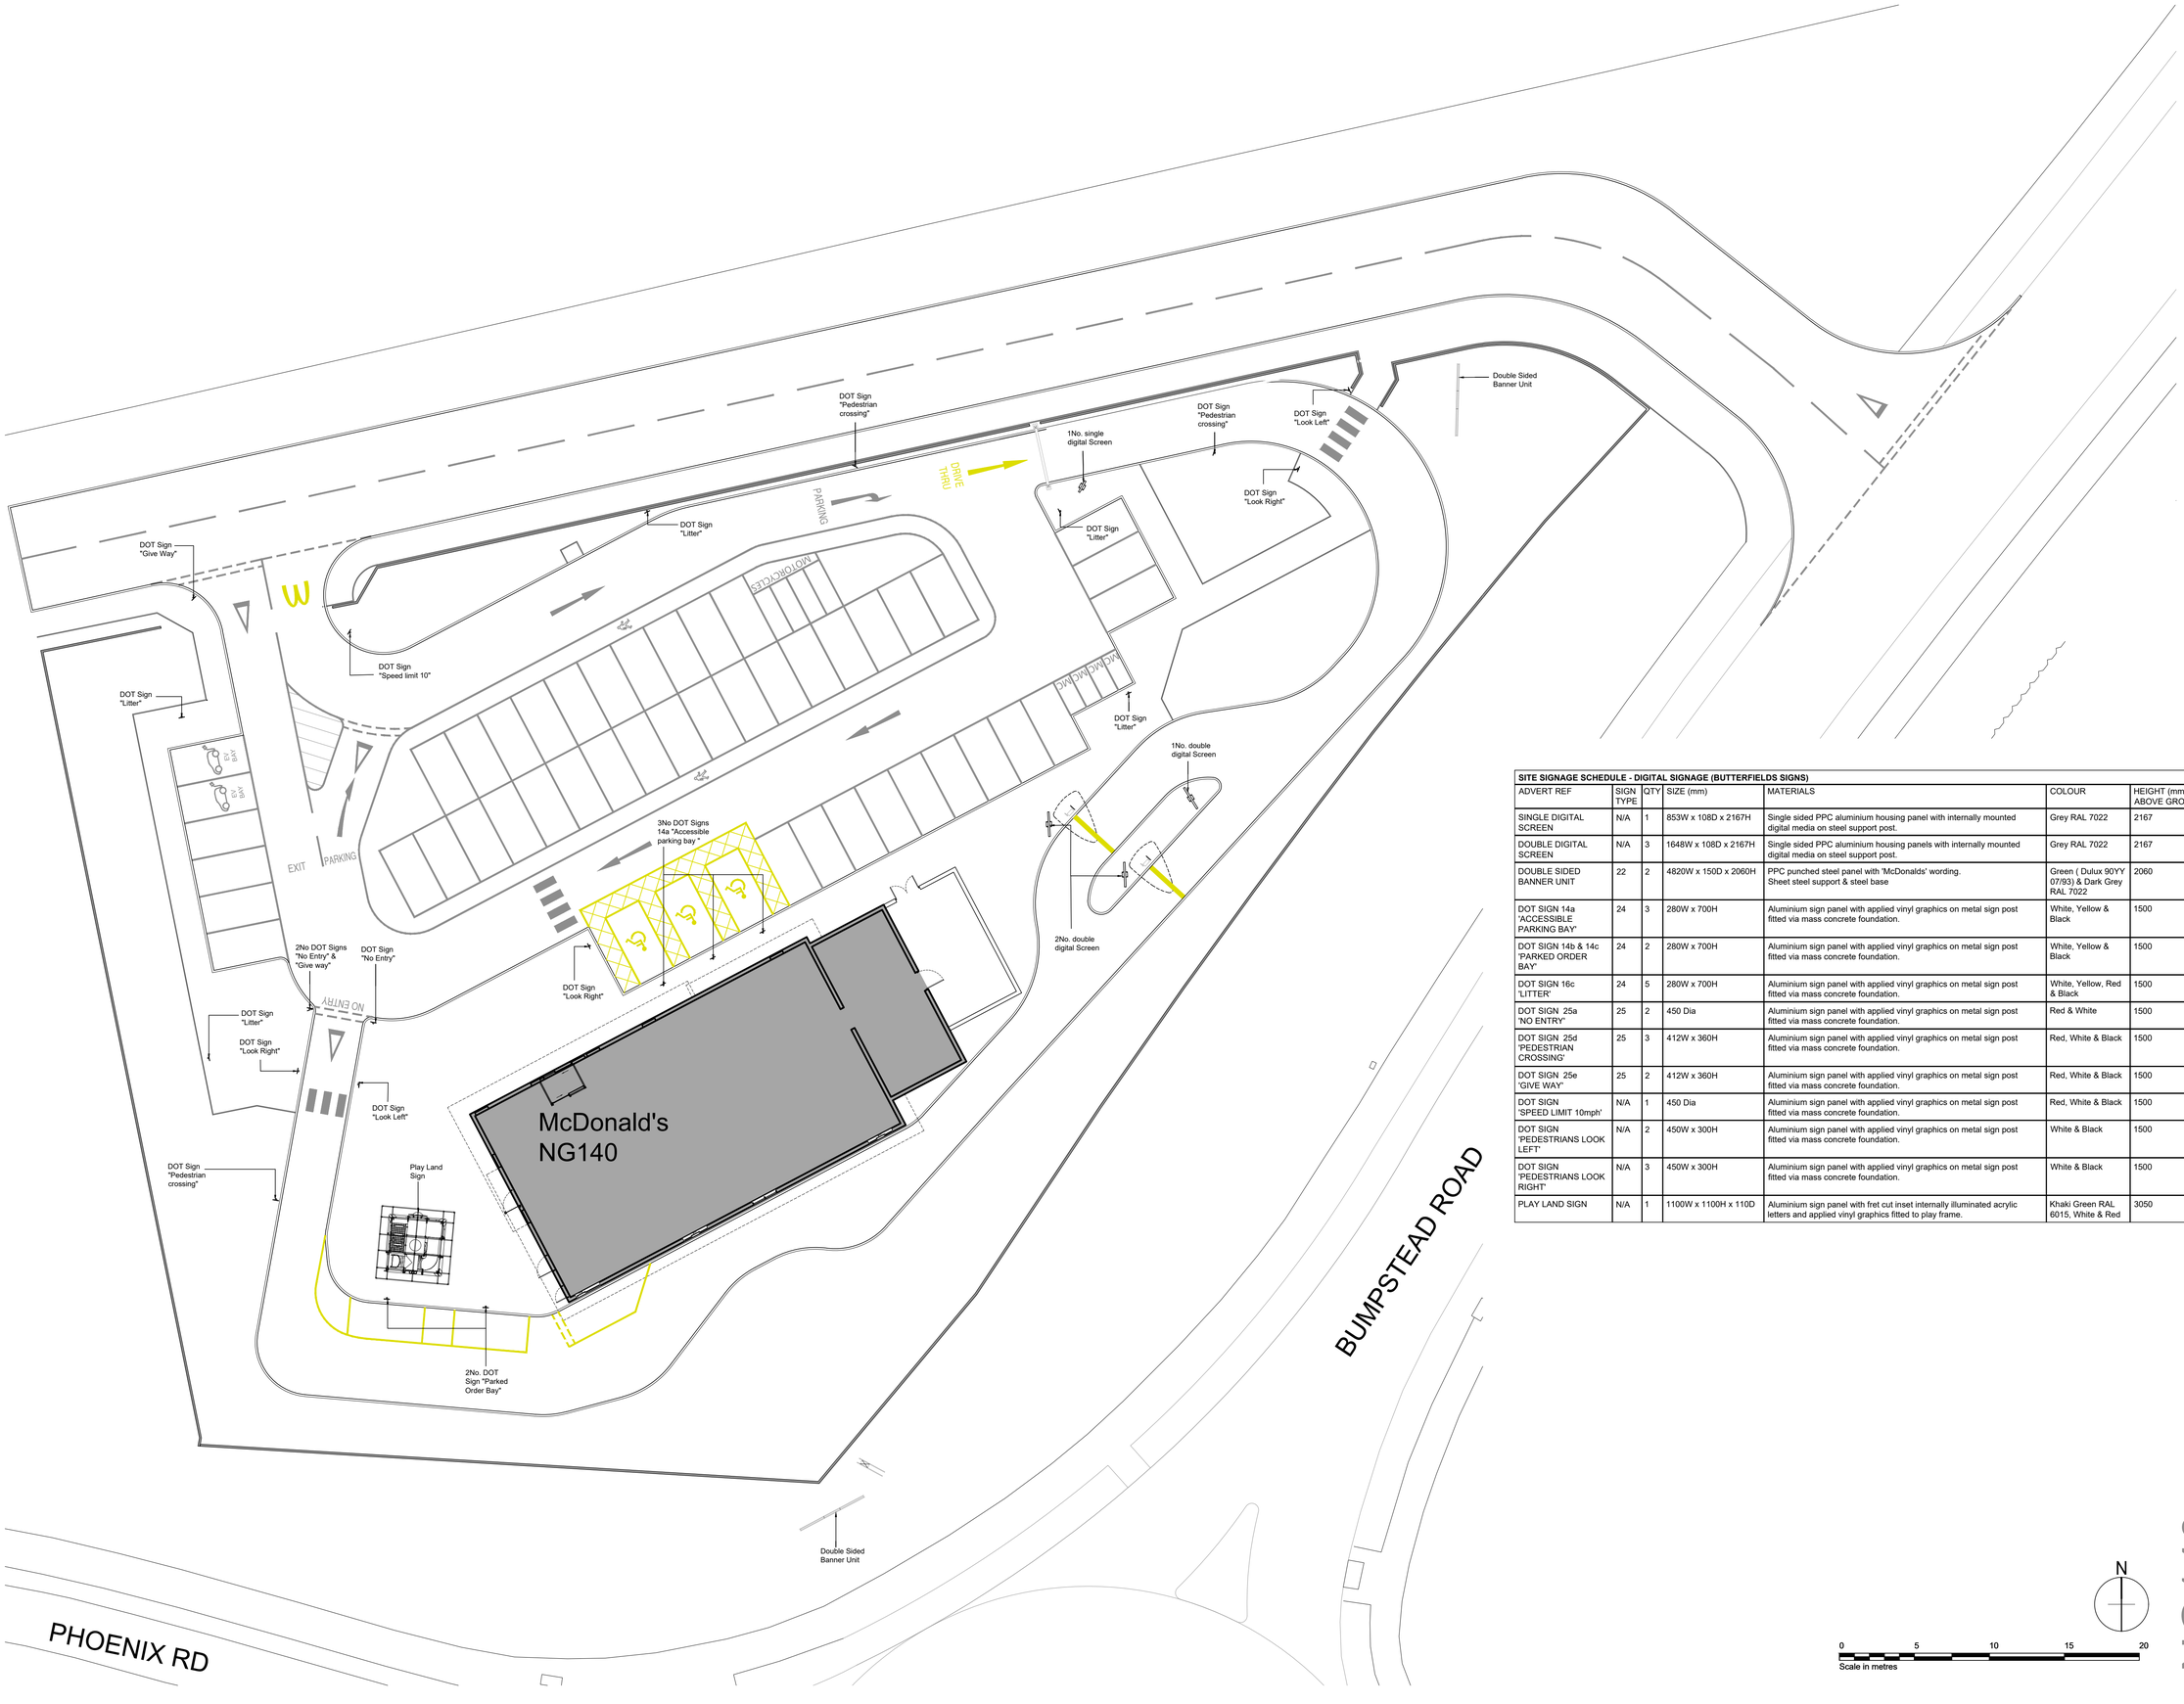

SITE SIGNAGE SCHEDULE - DIGITAL SIGNAGE (BUTTERFIELDS SIGNS)

ADVERT REF	SIGN TYPE	QTY	SIZE (mm)	MATERIALS	COLOUR	HEIGHT (mm) ABOVE GROUND	EXTENT (mm) OF PROJECTION	HEIGHT (mm) OF TEXT	ILLUMINATION
SINGLE DIGITAL SCREEN	N/A	1	853W x 108D x 2167H	Single sided PPC aluminium housing panel with internally mounted digital media on steel support post.	Grey RAL 7022	2167	N/A	N/A	(Max. 600cd/m²)
DOUBLE DIGITAL SCREEN	N/A	3	1648W x 108D x 2167H	Single sided PPC aluminium housing panels with internally mounted digital media on steel support post.	Grey RAL 7022	2167	N/A	N/A	(Max. 600cd/m²)
DOUBLE SIDED BANNER UNIT	22	2	4820W x 150D x 2060H	PPC punched steel panel with 'McDonalds' wording. Sheet steel support & steel base	Green (Dulux 90YY 07/93) & Dark Grey RAL 7022	2060	N/A	N/A	None
DOT SIGN 14a 'ACCESSIBLE PARKING BAY'	24	3	280W x 700H	Aluminium sign panel with applied vinyl graphics on metal sign post fitted via mass concrete foundation.	White, Yellow & Black	1500	N/A	N/A	None
DOT SIGN 14b & 14c 'PARKED ORDER BAY'	24	2	280W x 700H	Aluminium sign panel with applied vinyl graphics on metal sign post fitted via mass concrete foundation.	White, Yellow & Black	1500	N/A	N/A	None
DOT SIGN 16c 'LITTER'	24	5	280W x 700H	Aluminium sign panel with applied vinyl graphics on metal sign post fitted via mass concrete foundation.	White, Yellow, Red & Black	1500	N/A	N/A	None
DOT SIGN 25a 'NO ENTRY'	25	2	450 Dia	Aluminium sign panel with applied vinyl graphics on metal sign post fitted via mass concrete foundation.	Red & White	1500	N/A	N/A	None
DOT SIGN 25d 'PEDESTRIAN CROSSING'	25	3	412W x 360H	Aluminium sign panel with applied vinyl graphics on metal sign post fitted via mass concrete foundation.	Red, White & Black	1500	N/A	N/A	None
DOT SIGN 25e 'GIVE WAY'	25	2	412W x 360H	Aluminium sign panel with applied vinyl graphics on metal sign post fitted via mass concrete foundation.	Red, White & Black	1500	N/A	N/A	None
DOT SIGN 'SPEED LIMIT 10mph'	N/A	1	450 Dia	Aluminium sign panel with applied vinyl graphics on metal sign post fitted via mass concrete foundation.	Red, White & Black	1500	N/A	N/A	None
DOT SIGN 'PEDESTRIANS LOOK LEFT'	N/A	2	450W x 300H	Aluminium sign panel with applied vinyl graphics on metal sign post fitted via mass concrete foundation.	White & Black	1500	N/A	N/A	None
DOT SIGN 'PEDESTRIANS LOOK RIGHT'	N/A	3	450W x 300H	Aluminium sign panel with applied vinyl graphics on metal sign post fitted via mass concrete foundation.	White & Black	1500	N/A	N/A	None
PLAY LAND SIGN	N/A	1	1100W x 1100H x 110D	Aluminium sign panel with fret cut inset internally illuminated acrylic letters and applied vinyl graphics fitted to play frame.	Khaki Green RAL 6015, White & Red	3050	N/A	400	STATIC - (Max. 600cd/m²)

REV.	DATE.	DRAWING REVISIONS.	BY.	CHECKED
A	24.06.22	Revised Pedestrian links.	BV	-

GENERAL NOTES:
All works are to be undertaken in accordance with the Building Regulations and the latest British Standards.
All proprietary materials and products are to be used strictly in accordance with the manufacturer's recommendations.
All dimensions to be checked on site prior to construction.
All risks assessed to comply with the designer's responsibility under the Construction (Design Management) Regulations 2015.

PROPOSED DEVELOPMENT AT :–
Bumpstead Road, Haverhill Business Park
HAVERHILL CB9

STORE No :–
NB 8333

ON BEHALF OF :–
McDonald's Restaurants Ltd

DRAWING TITLE :–
Site Layout Plan
Site Signage

NG140

DRAWN BY: BV
CHECKED BY: JK
SCALE & SIZE: 1:200@A1
DATE: April 2022
DRAWING No.: 8342-SA-8333-P008 A

Scurr Architects
85 Dashtrees Road
Harpenden
Hertfordshire
AL5 5RE
T: 01582 763999
email: scurr@scurr.co.uk
www.scurr.co.uk
architects ■ designers ■ project managers

© Copyright McDonald's Restaurants & Scurr Architects