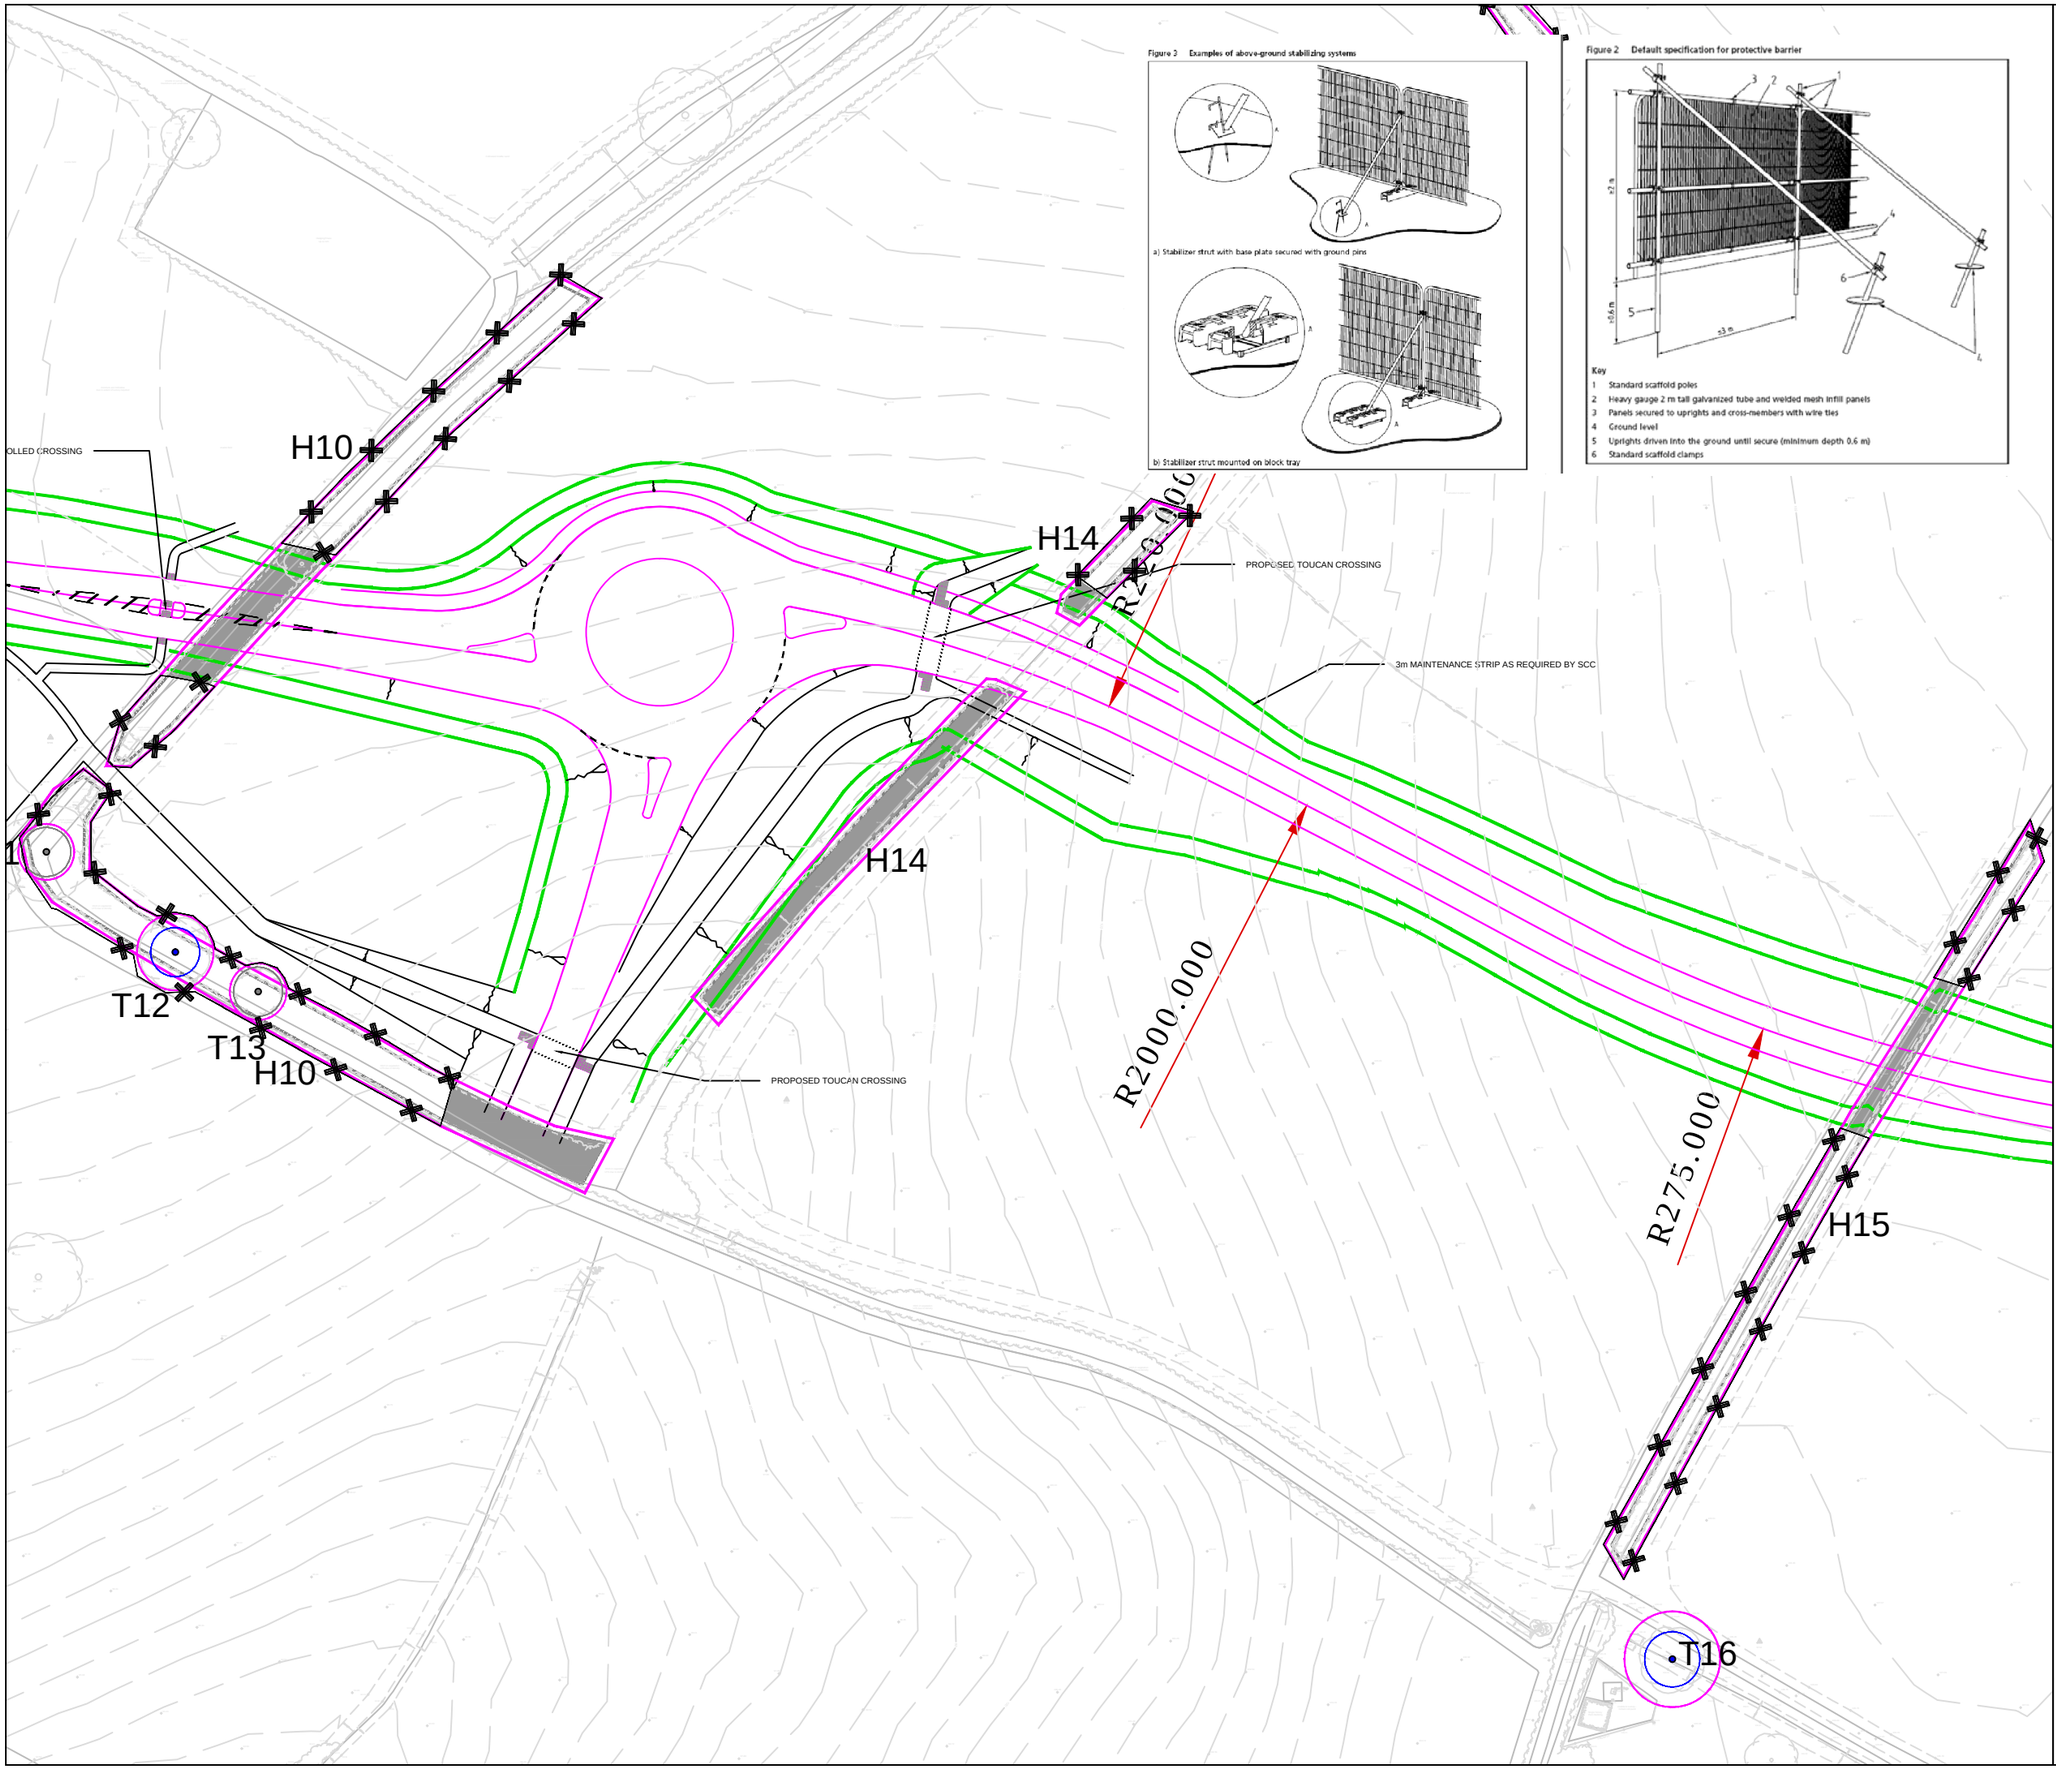

KEY

T1	Category A - Tree of high quality and value.
T1	Category B - Tree of moderate quality and value.
T1	Category C - Tree of low quality and value.
T1	Category U - Tree in irreversible decline or dead.
H1 G1	Existing hedge or group. Colour coded as above in accordence with BS 5837 to be removed.
T1	Category A - Tree of high quality and value to be removed.
T1	Category B - Tree of moderate quality and value to be removed.
T1	Category C - Tree of low quality and value to be removed.
T1	Category U - Tree in irreversible decline or dead to be removed.
H1 G1	Existing hedge or group. Colour coded as above in accordence with BS 5837 to be removed.
	Root Protection Area as calculated in accordance with BS 5837:2012.
	Approximate line of protective fencing to be erected in accordance with BS 5837.

GENERAL NOTES

-ALL DIMENSIONS IN MILLIMETRES
-DO NOT SCALE OFF THIS DRAWING
-ALL DIMENSIONS TO BE CHECKED ON SITE

(C)JAMES BLAKE ASSOCIATES LTD 2017

REV.	DATE	REVISED	DETAILS

CLIENT Persimmon Homes Essex	DWG. TITLE Tree Protection Plan
SITE Haverhill Relief Road	
PURPOSE OF ISSUE Tree Protection Plan	

DRG BY	CHECKED	AUTH'D	SCALE	DATE	DWG NO.	REV.
AD	JBA	JBA	1:1000@A3	12.01.2018	JBA 17-364 TPP05	-

JAMES BLAKE
ASSOCIATES
The Black Barn, Hall Road, Lavenham, Suffolk, CO10 9QX
Tel: (01787) 248216 Fax: (01787) 247264
jamesblake@ja-landmarc.com www.ja-landmarc.com
LANDSCAPE ARCHITECTURE o ARBORICULTURE o ECOLOGY

Adam Dayman - 26/01/2018 - K:\JBA\Client Projects\Persimmon Homes Essex\Haverhill, Relief Road\Drawings\JBA\Master\JBA 17-364 Tree Protection Plan Haverhill Relief Roadv1dwg