JBA 17-364 TPP06

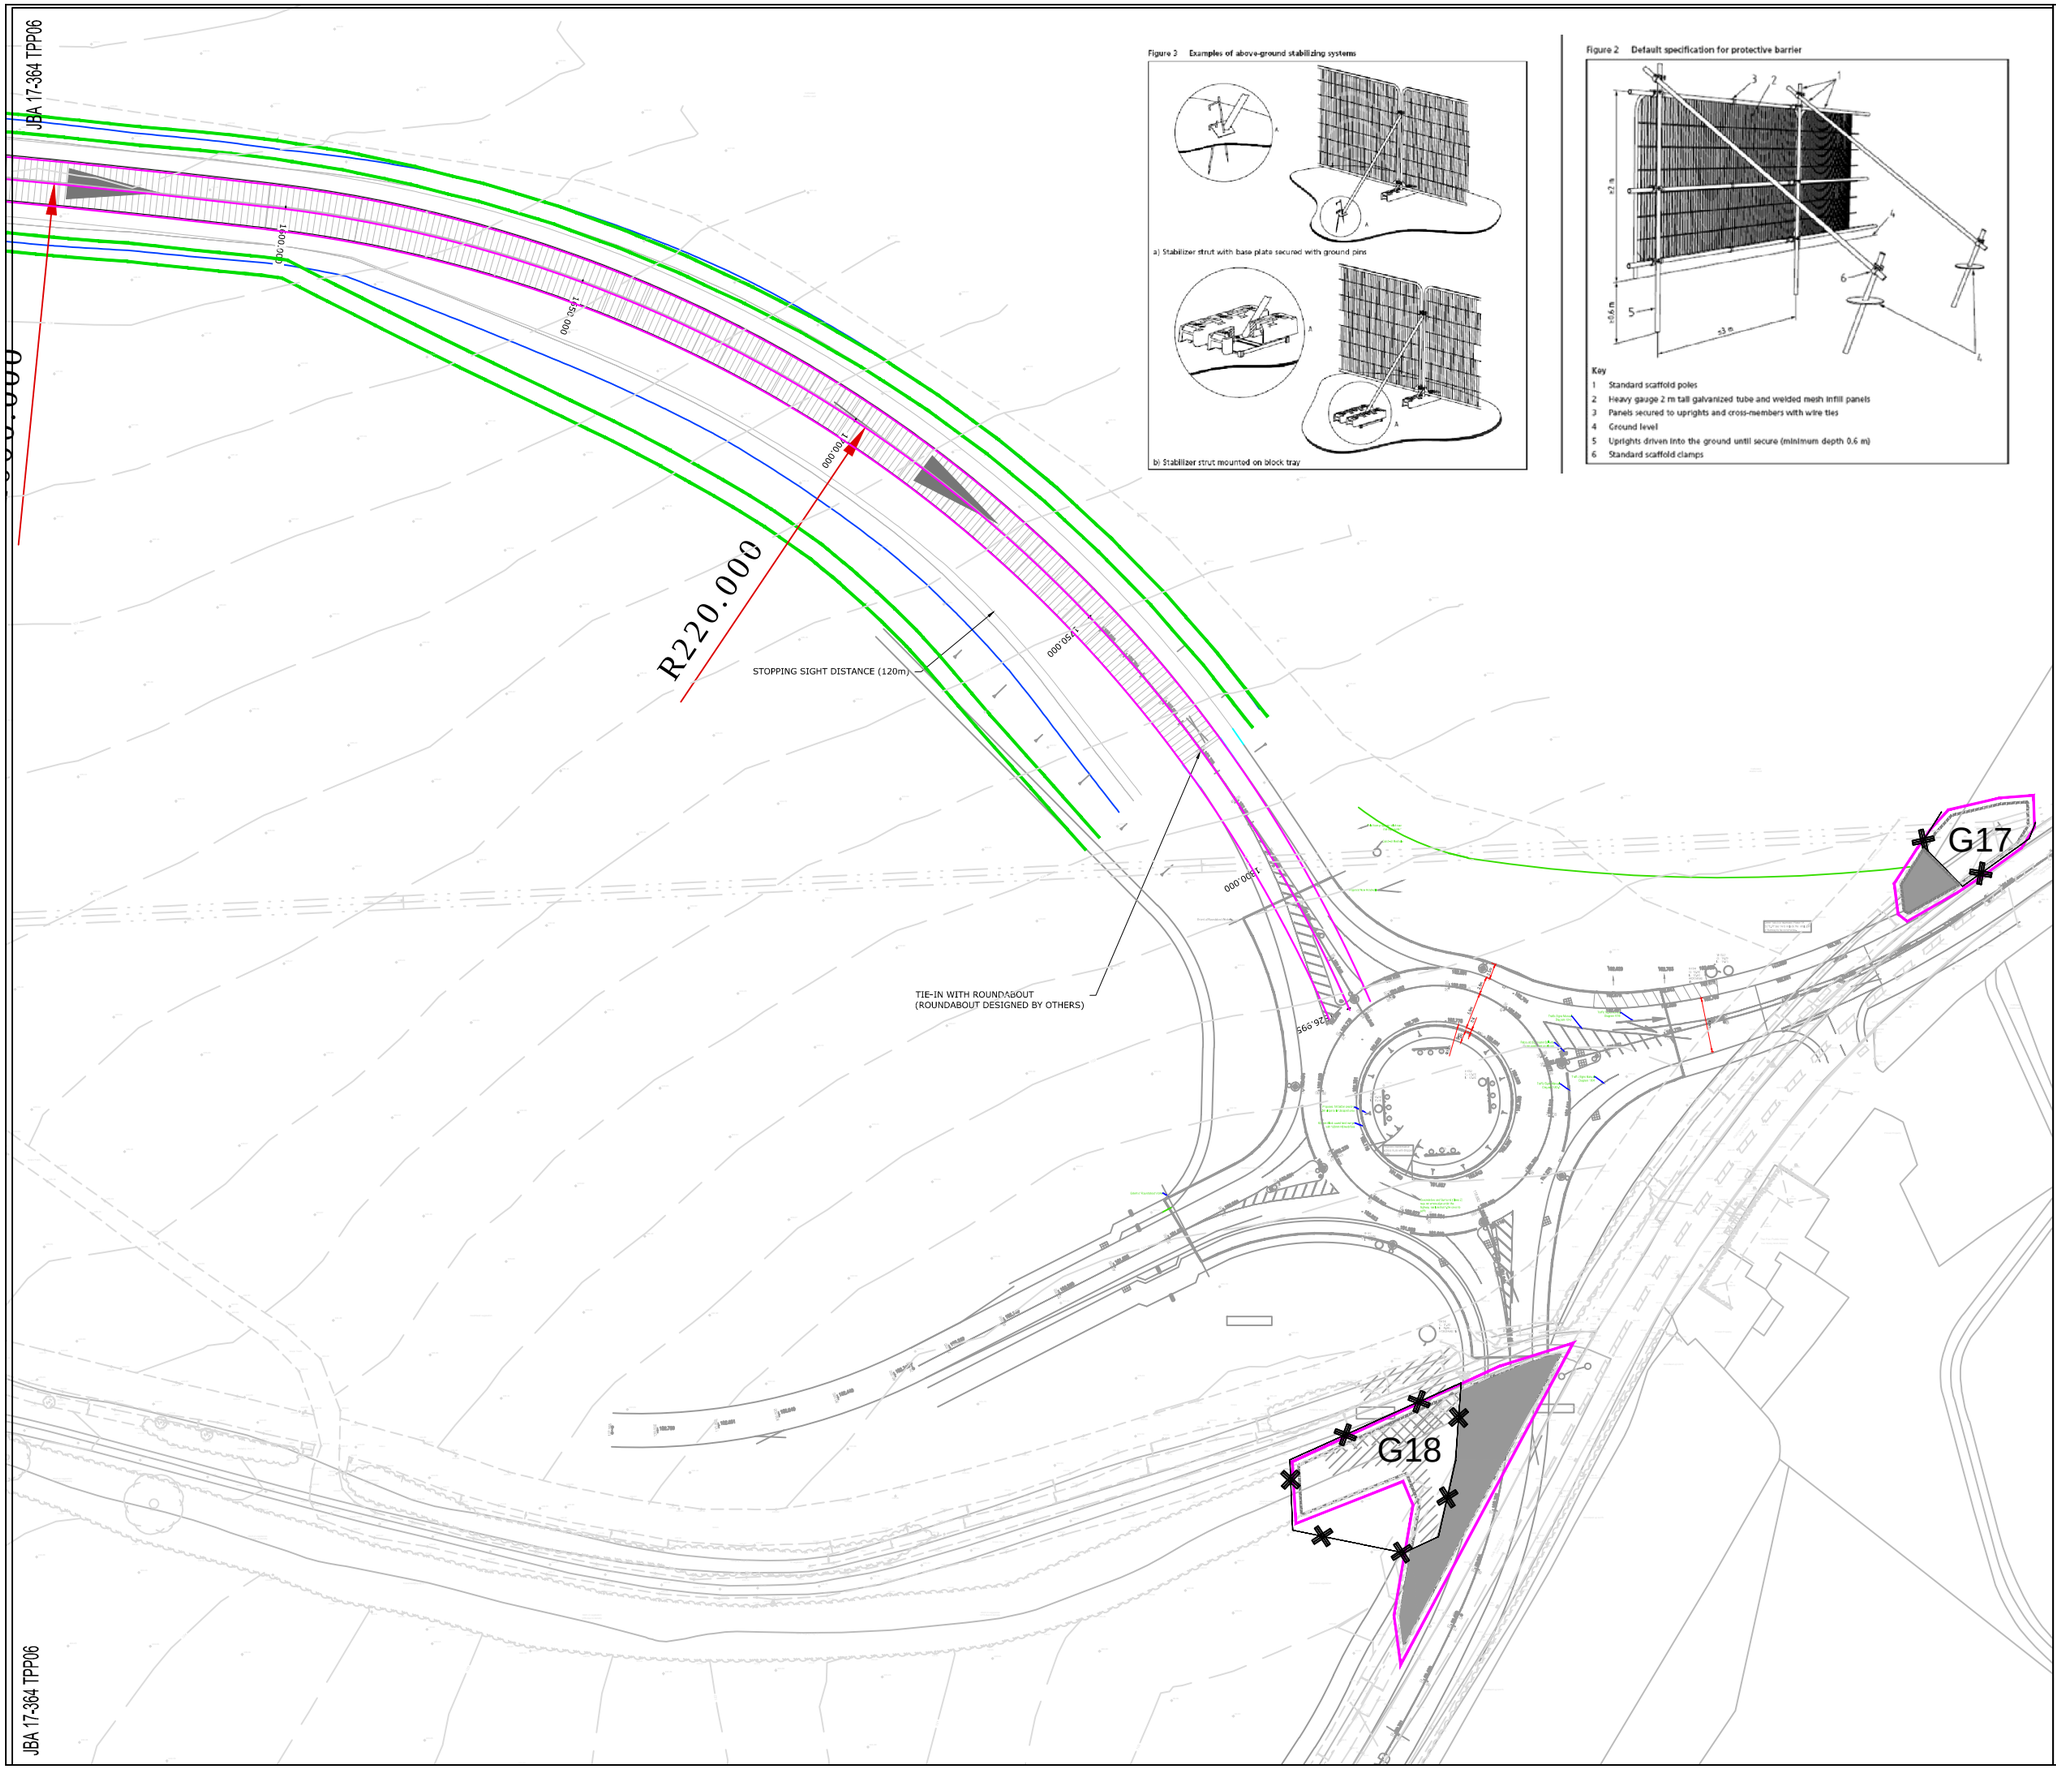

Figure 3 Examples of above-ground stabilizing systems

a) Stabilizer strut with base plate secured with ground pins

b) Stabilizer strut mounted on block tray

Figure 2 Default specification for protective barrier

Key

1 Standard scaffold poles
2 Heavy gauge 2 m tall galvanized tube and welded mesh infill panels
3 Panels secured to uprights and cross-members with wire ties
4 Ground level
5 Uprights driven into the ground until secure (minimum depth 0.6 m)
6 Standard scaffold clamps

KEY

T1	Category B - Tree of moderate quality and value.
T1	Category C - Tree of low quality and value.
H1 G1	Existing hedge or group. Colour coded as above in accordence with BS 5837 to be removed.
T1	Category B - Tree of moderate quality and value to be removed.
T1	Category C - Tree of low quality and value to be removed.
H1 G1	Existing hedge or group. Colour coded as above in accordence with BS 5837 to be removed.
	Root Protection Area as calculated in accordance with BS 5837:2012.
	Approximate line of protective fencing to be erected in accordance with BS 5837.

GENERAL NOTES

-ALL DIMENSIONS IN MILLIMETRES
-DO NOT SCALE OFF THIS DRAWING
-ALL DIMENSIONS TO BE CHECKED ON SITE

(C)JAMES BLAKE ASSOCIATES LTD 2018

REV.	DATE	AUTHOR	DETAILS
A	12.02.2018	AD	Layout Amendment

CLIENT
Persimmon Homes Essex

DWG. TITLE
Tree Protection Plan

SITE
Haverhill | Relief Road

PURPOSE OF ISSUE
Tree Protection Plan

DRG BY	CHECKED	AUTH'D	SCALE	DATE	DWG NO.	REV.
AD	JBA	JBA	1:1000@A3	16.01.2018	JBA 17-364 TPP06	A

JAMES BLAKE
The Black Barn, Hall Road, Lavenham, Suffolk, CO10 9QX
Tel: (01787) 248216 Fax: (01787) 247264
jamesblake@ja-landmarc.com www.jba&landmarc.com
LANDSCAPE ARCHITECTURE o ARBORICULTURE o ECOLOGY

JBA 17-364 TPP06

Adam Dayman - 26/05/2015 - K:\JBA\Client Projects\Persimmon Homes Essex\Haverhill Relief Road\Drawings\JBA\Master\Arp\JBA 17-364 Tree Protection Plan Haverhill Relief Roadwg