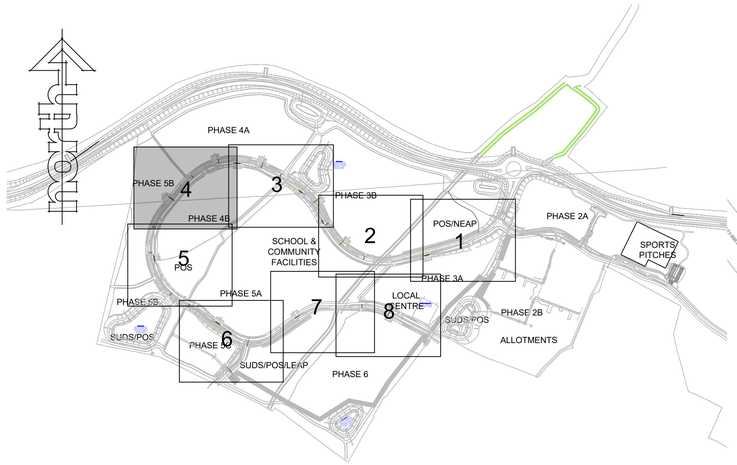

Location Plan
Scale:1:5000

PHASE 5B

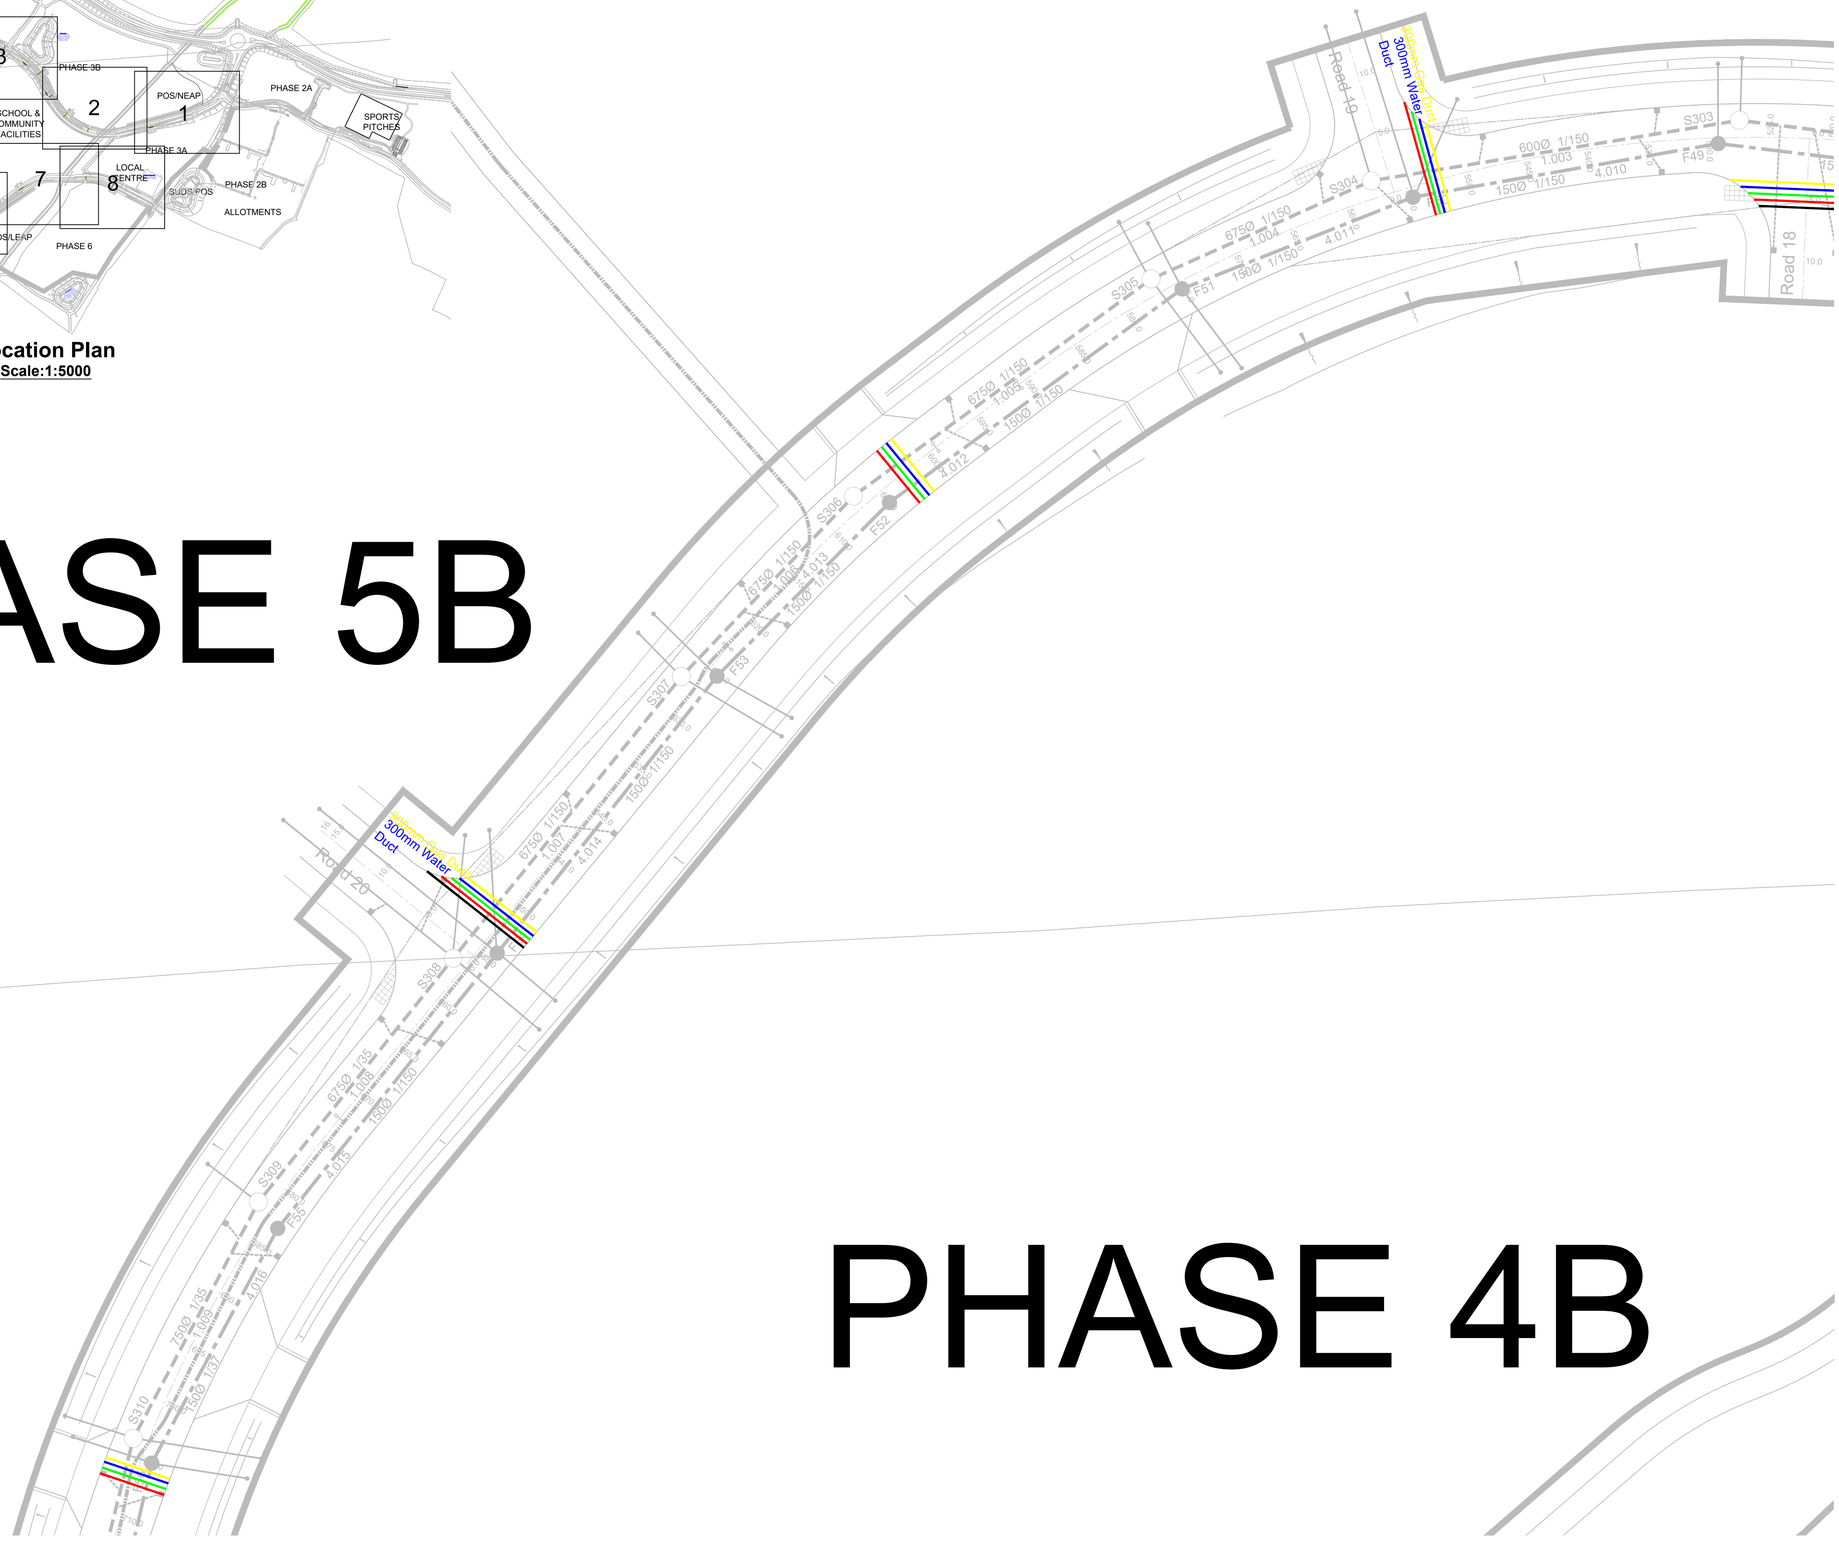

PHASE 4B

Note & Key

Road Crossing Key:

- Fibre
- Electric (LV)
- Electric (HV)
- Water
- Cable
- Gas
- Street Lighting

Note:
All road crossings to be minimum 150mm diameter unless stated otherwise.

Rev	Description	By	Date

PERSIMMON
Persimmon Homes Ltd.
Persimmon House
Orion Court, Orion Avenue
Great Blakenham
Suffolk IP6 0LW
Tel 01473 927400

Site Name:
Haverhill Infrastructure
Haverhill
Suffolk

Drawing:
Combined Service Ducts
Sheet 4 of 8

Scale@A1:	Date:
1:250	07.06.21
Drawn By: BS	Checked By: SB
Drawing No: 039-E-753	Rev: /