Reproduced from Ordnance Survey digital map data ©Crown copyright 2019.
All rights reserved. Licence number 0100031673

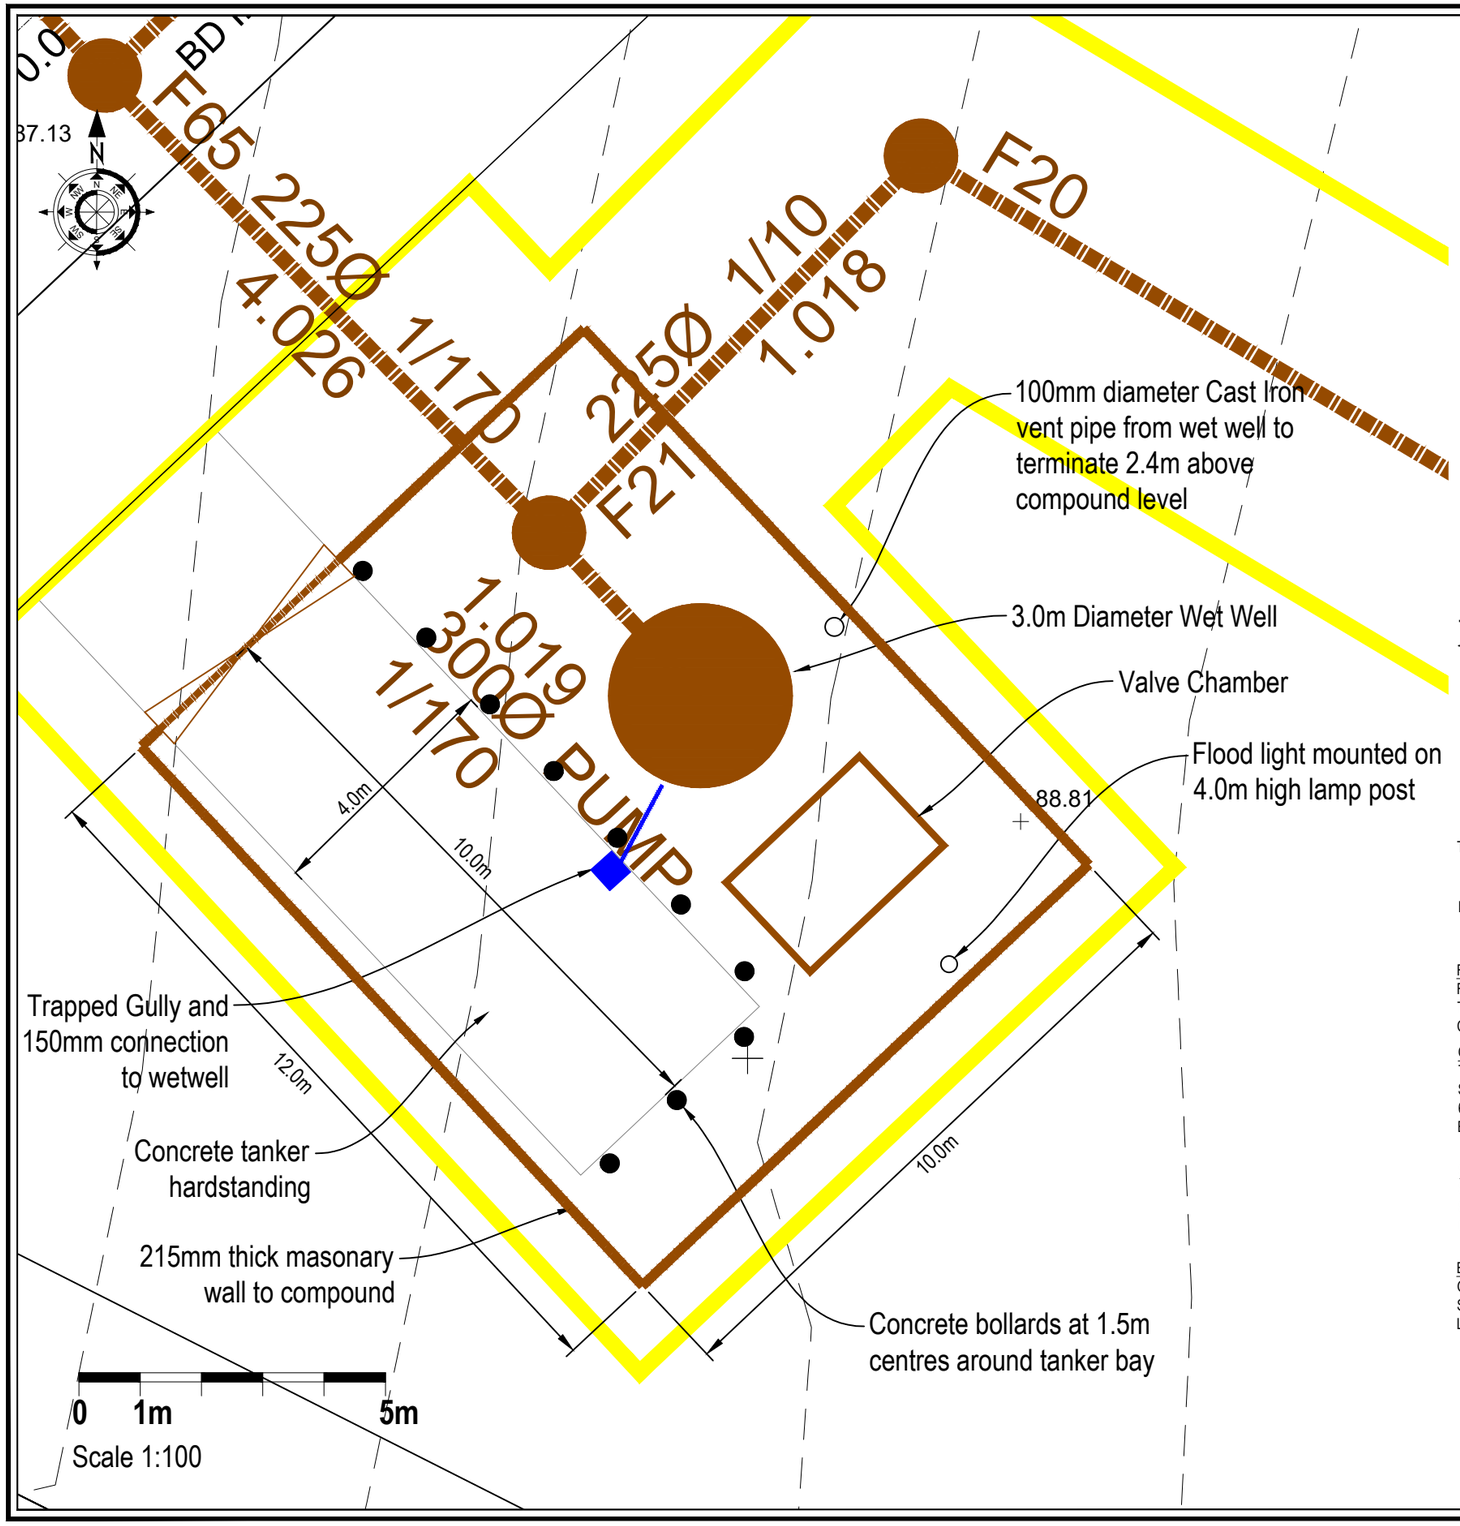

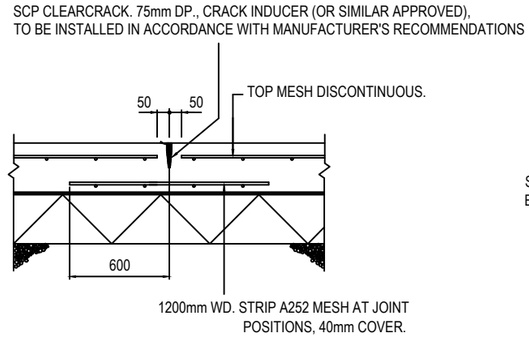

TRANSVERSE CRACK CONTROL JOINT

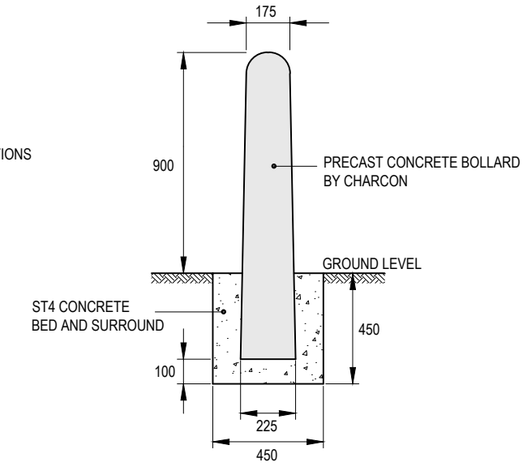

CONCRETE BOLLARD CONSTRUCTION DETAIL

Not To Scale

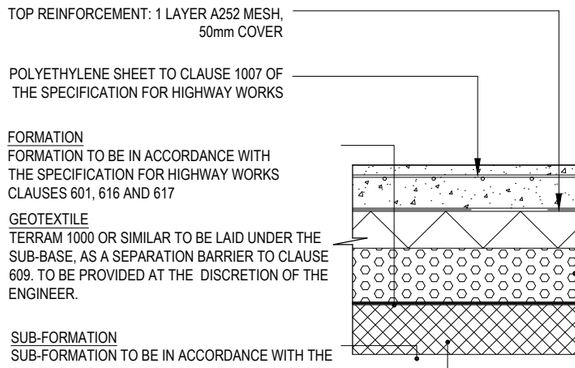

LOCATION	CONSTRUCTION	MINIMUM SUB-GRADE CBR			
		1%	2.5%	5%	15%
SERVICE YARDS	PAV2 CONCRETE SLAB	175	175	175	175
	A252 MESH REINFORCEMENT	TOP	TOP	TOP	TOP
	TYPE 1 SUB-BASE	150	150	225(150)	150
	SITE-SPECIFIC 6F2 CAPPING	350	150	0(110)	0

CONCRETE COMPOUND FINISH CONSTRUCTION DETAIL

Not To Scale

Rev	Description	Date	Drawn	Checked

Drawing Approval Status:-

N/A Section 104 N/A Section 38 N/A Section 278

FOR TENDER

Wormald Burrows Partnership Ltd
Civil Engineering Consultants
12a - 18a Hitchin Street, Biggleswade, SG18 8AX
Tel: (01767) 317244 Fax: (01767) 315434
Web: www.wormburp.com
Email: engineer@wormburp.com

©This drawing is Copyright, Wormald Burrows Partnership Limited 2019.

afaq ISO 9001 Quality — UKAS MANAGEMENT SYSTEMS 022
Certified by Afnor UK

Scale: Plan 1:100 @ A3

Project: Haverhill, Boyton Place - Phases 2-6

Drawing Description: Puping Station Compound Details

Drawing Number: E3838/571

Client Reference:

Designed By: Date:

Drawn By: JMW Date: 01.04.21

Checked By: Date:

Client: PERSIMMON