F8-F11

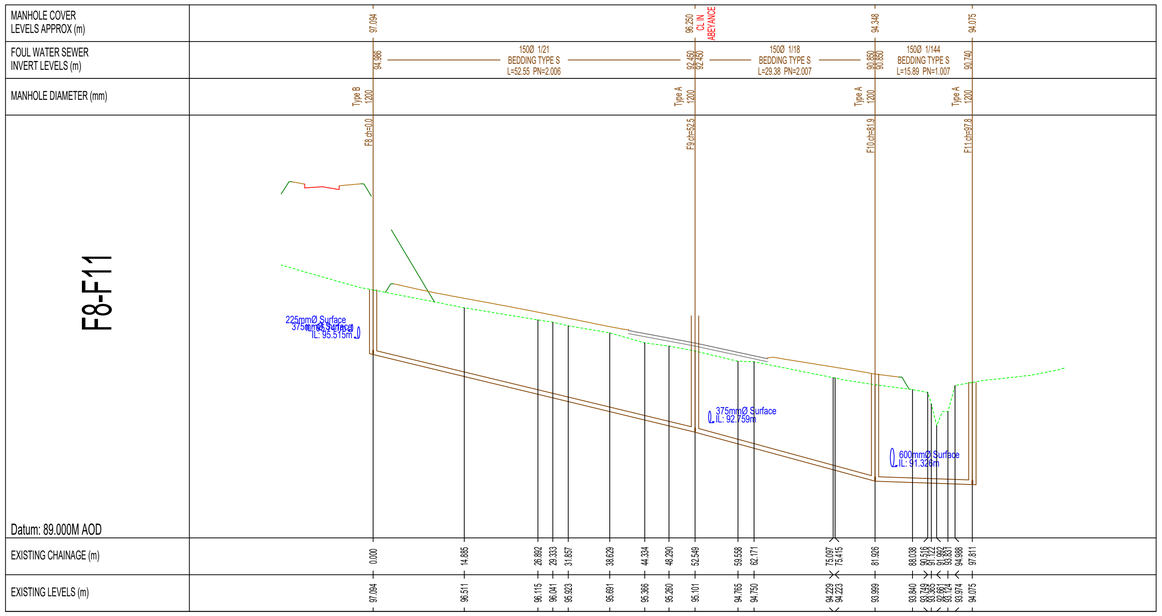

F11 - F13

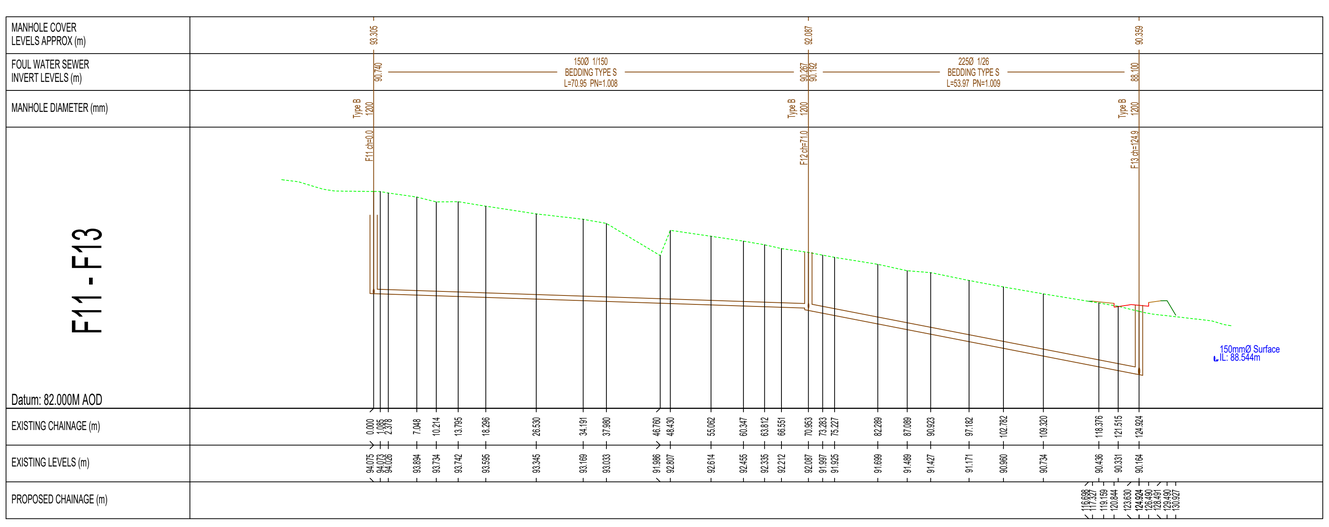

Rev	Description	Date	Drawn	Checked
A	Revised longitudinal sections. F8-F13 added and F13-PUMP removed	13.05.21	AG	PMW

Drawing Approval Status:-

N/A Section 104 N/A Section 38 N/A Section 278

FOR TENDER

Wormald Burrows Partnership Ltd
Civil Engineering Consultants
12a - 18a Hitchin Street, Biggleswade, SG18 8AX
Tel: (01767) 317244 Fax: (01767) 315434
Web: www.wormburp.com
Email: engineer@wormburp.com

©This drawing is Copyright, Wormald Burrows Partnership Limited 2019.

Certified by Afnor UK

Scale: 1:500 @ A1

Project: Haverhill, Boyton Place - Phases 2-6

Drawing Description: Longitudinal Section - Sheet 9

Drawing Number: E3838/543/A

Client Reference:

Designed By:	Drawn By:	Checked By:
TJW	JMW	
Date: 11.03.21	Date: 01.04.21	Date:

Client: PERSIMMON