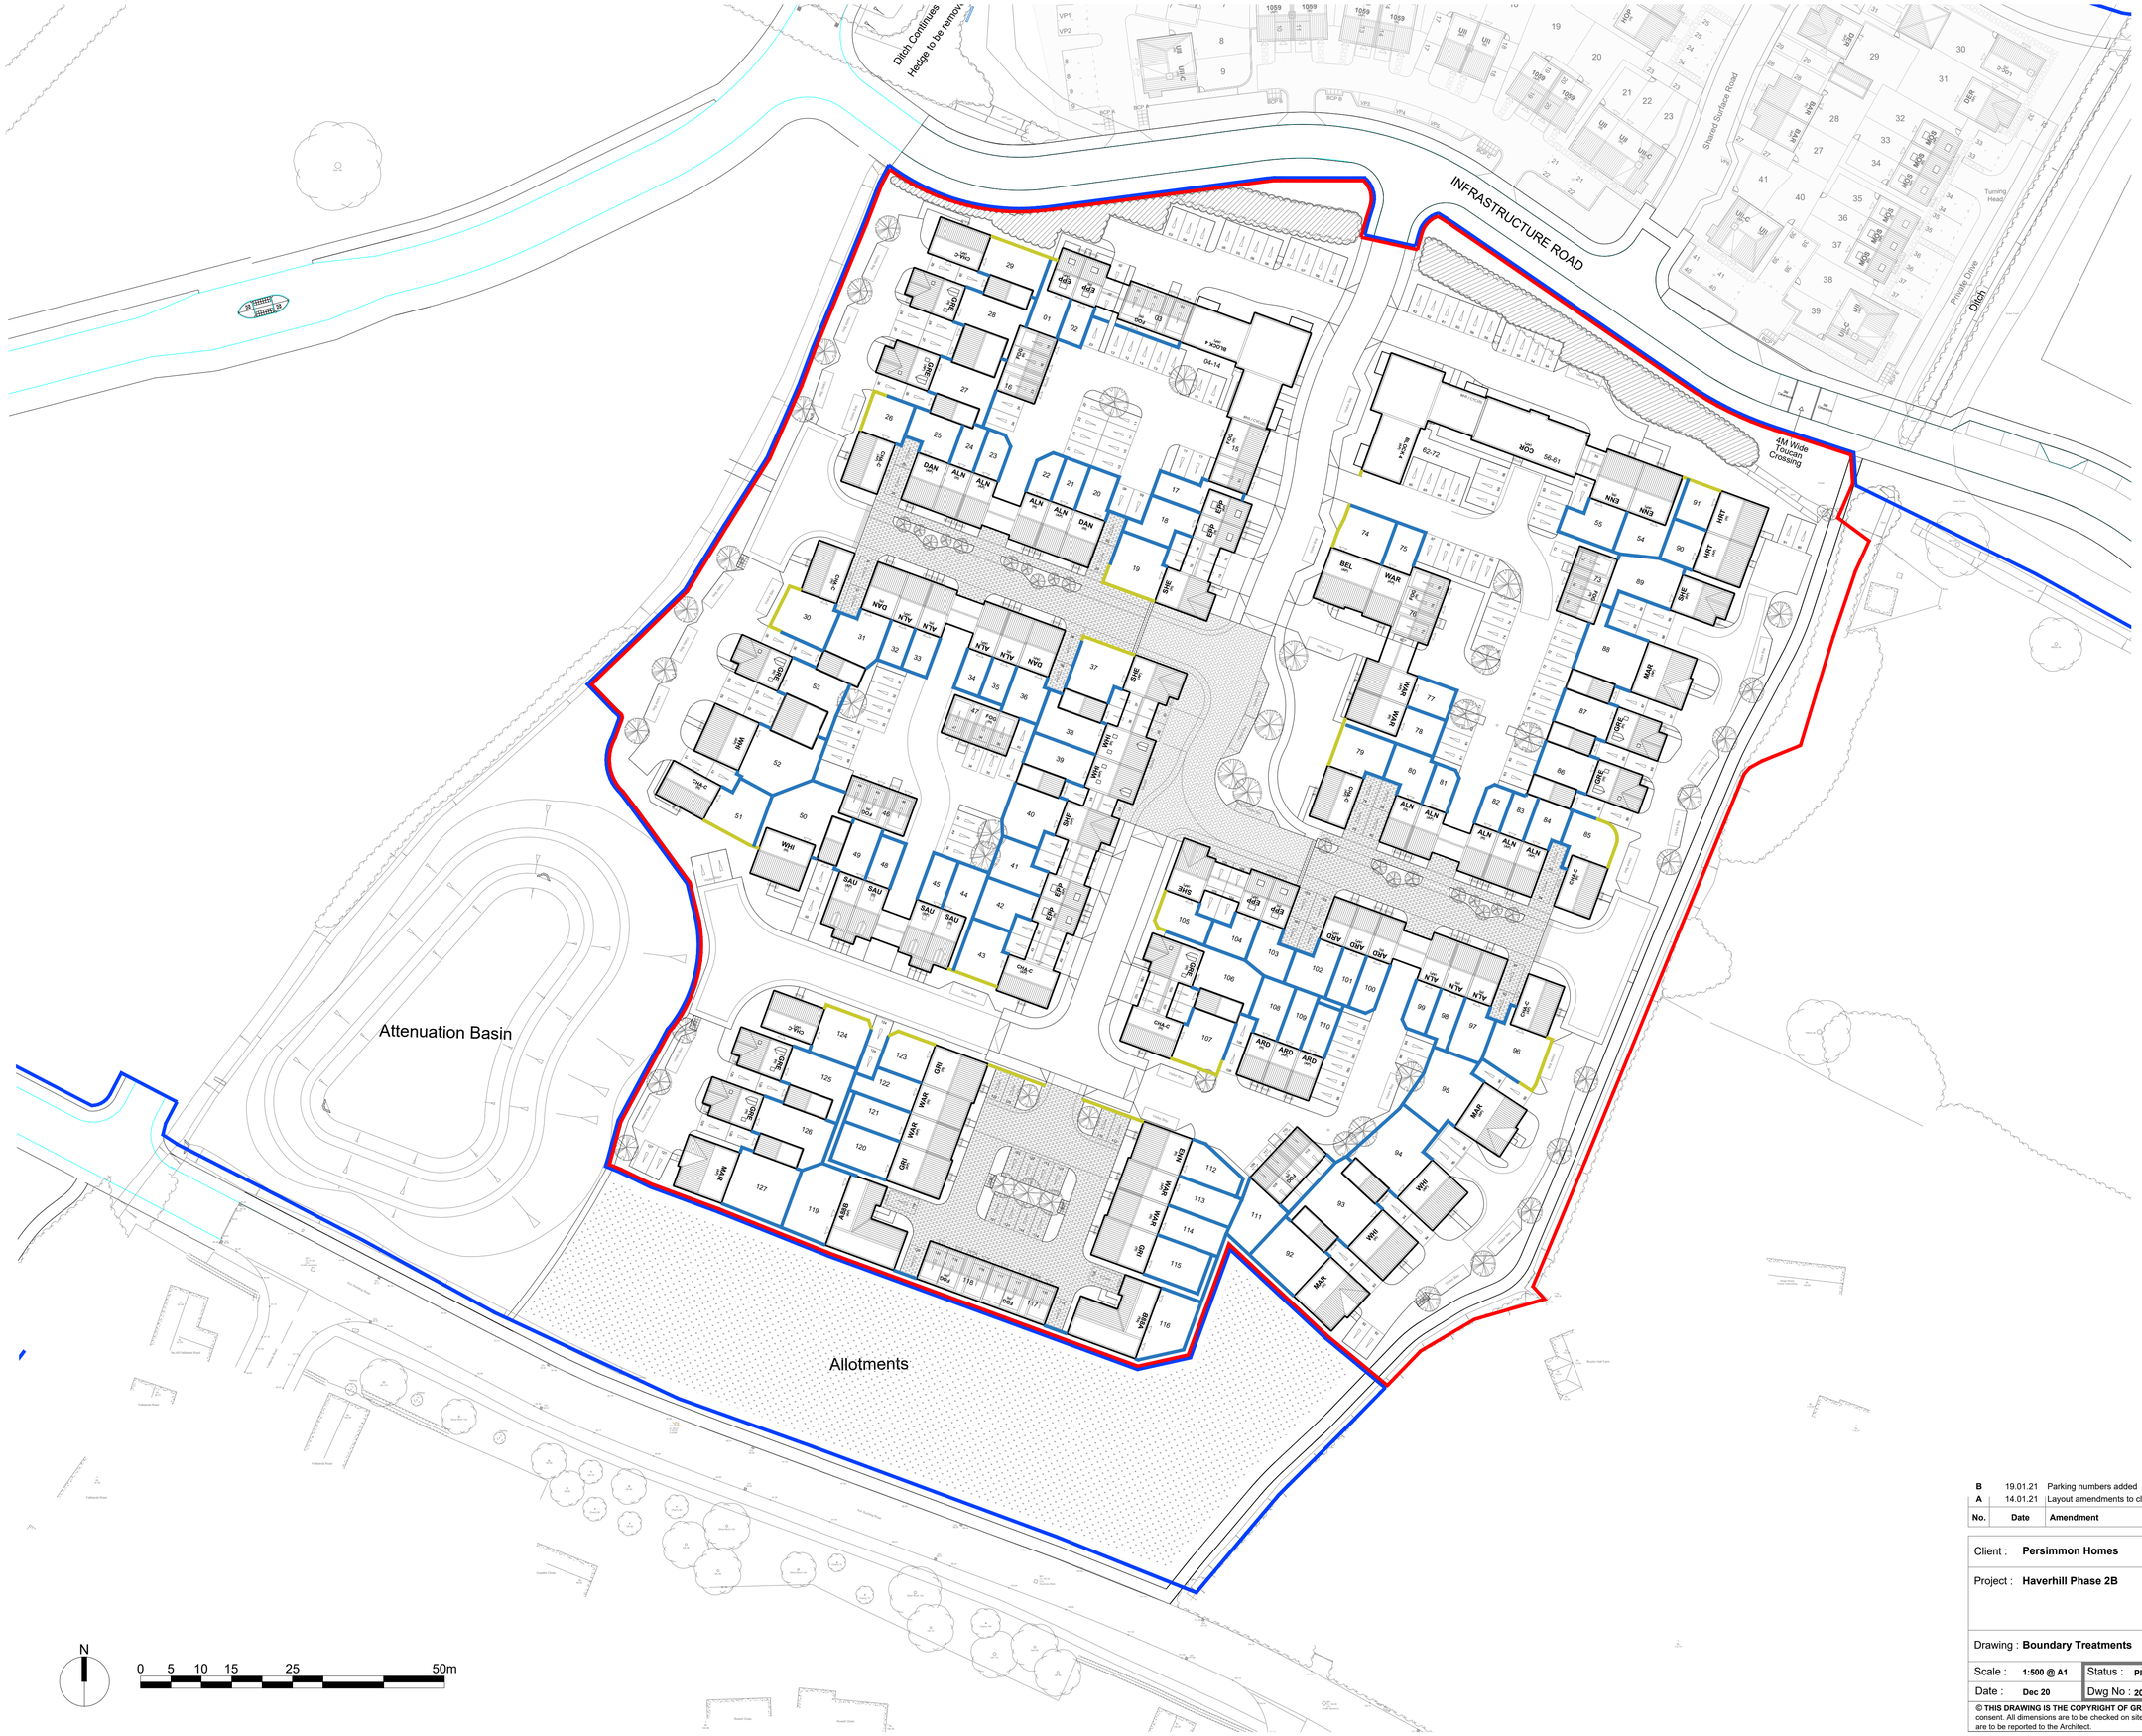

No.	Date	Amendment	Initials
B	19.01.21	Parking numbers added	LS
A	14.01.21	Layout amendments to client comments	LS

Client : **Persimmon Homes**

Project : **Haverhill Phase 2B**

Drawing : **Boundary Treatments**

Scale : **1:500 @ A1**

Date : **Dec 20**

Status : **Planning**

Rev **B**

Dwg No : **20-3072-005**

GRAFIK

Grafik Architecture
Station Court
Radford Way
Billericay
Essex CM12 0DZ
T +44 (0)1277 658 233
www.grafikuk.com

© THIS DRAWING IS THE COPYRIGHT OF GRAFIK ARCHITECTURE. It shall not be in any way used or reproduced without their prior written consent. All dimensions are to be checked on site or in the workshop prior to commencing any work. Work only to figured dimensions. Any discrepancies are to be reported to the Architect.

R:\Projects\203072 Haverhill Phase 2B\Planning\Analysis Plans\005_Boundary Treatments