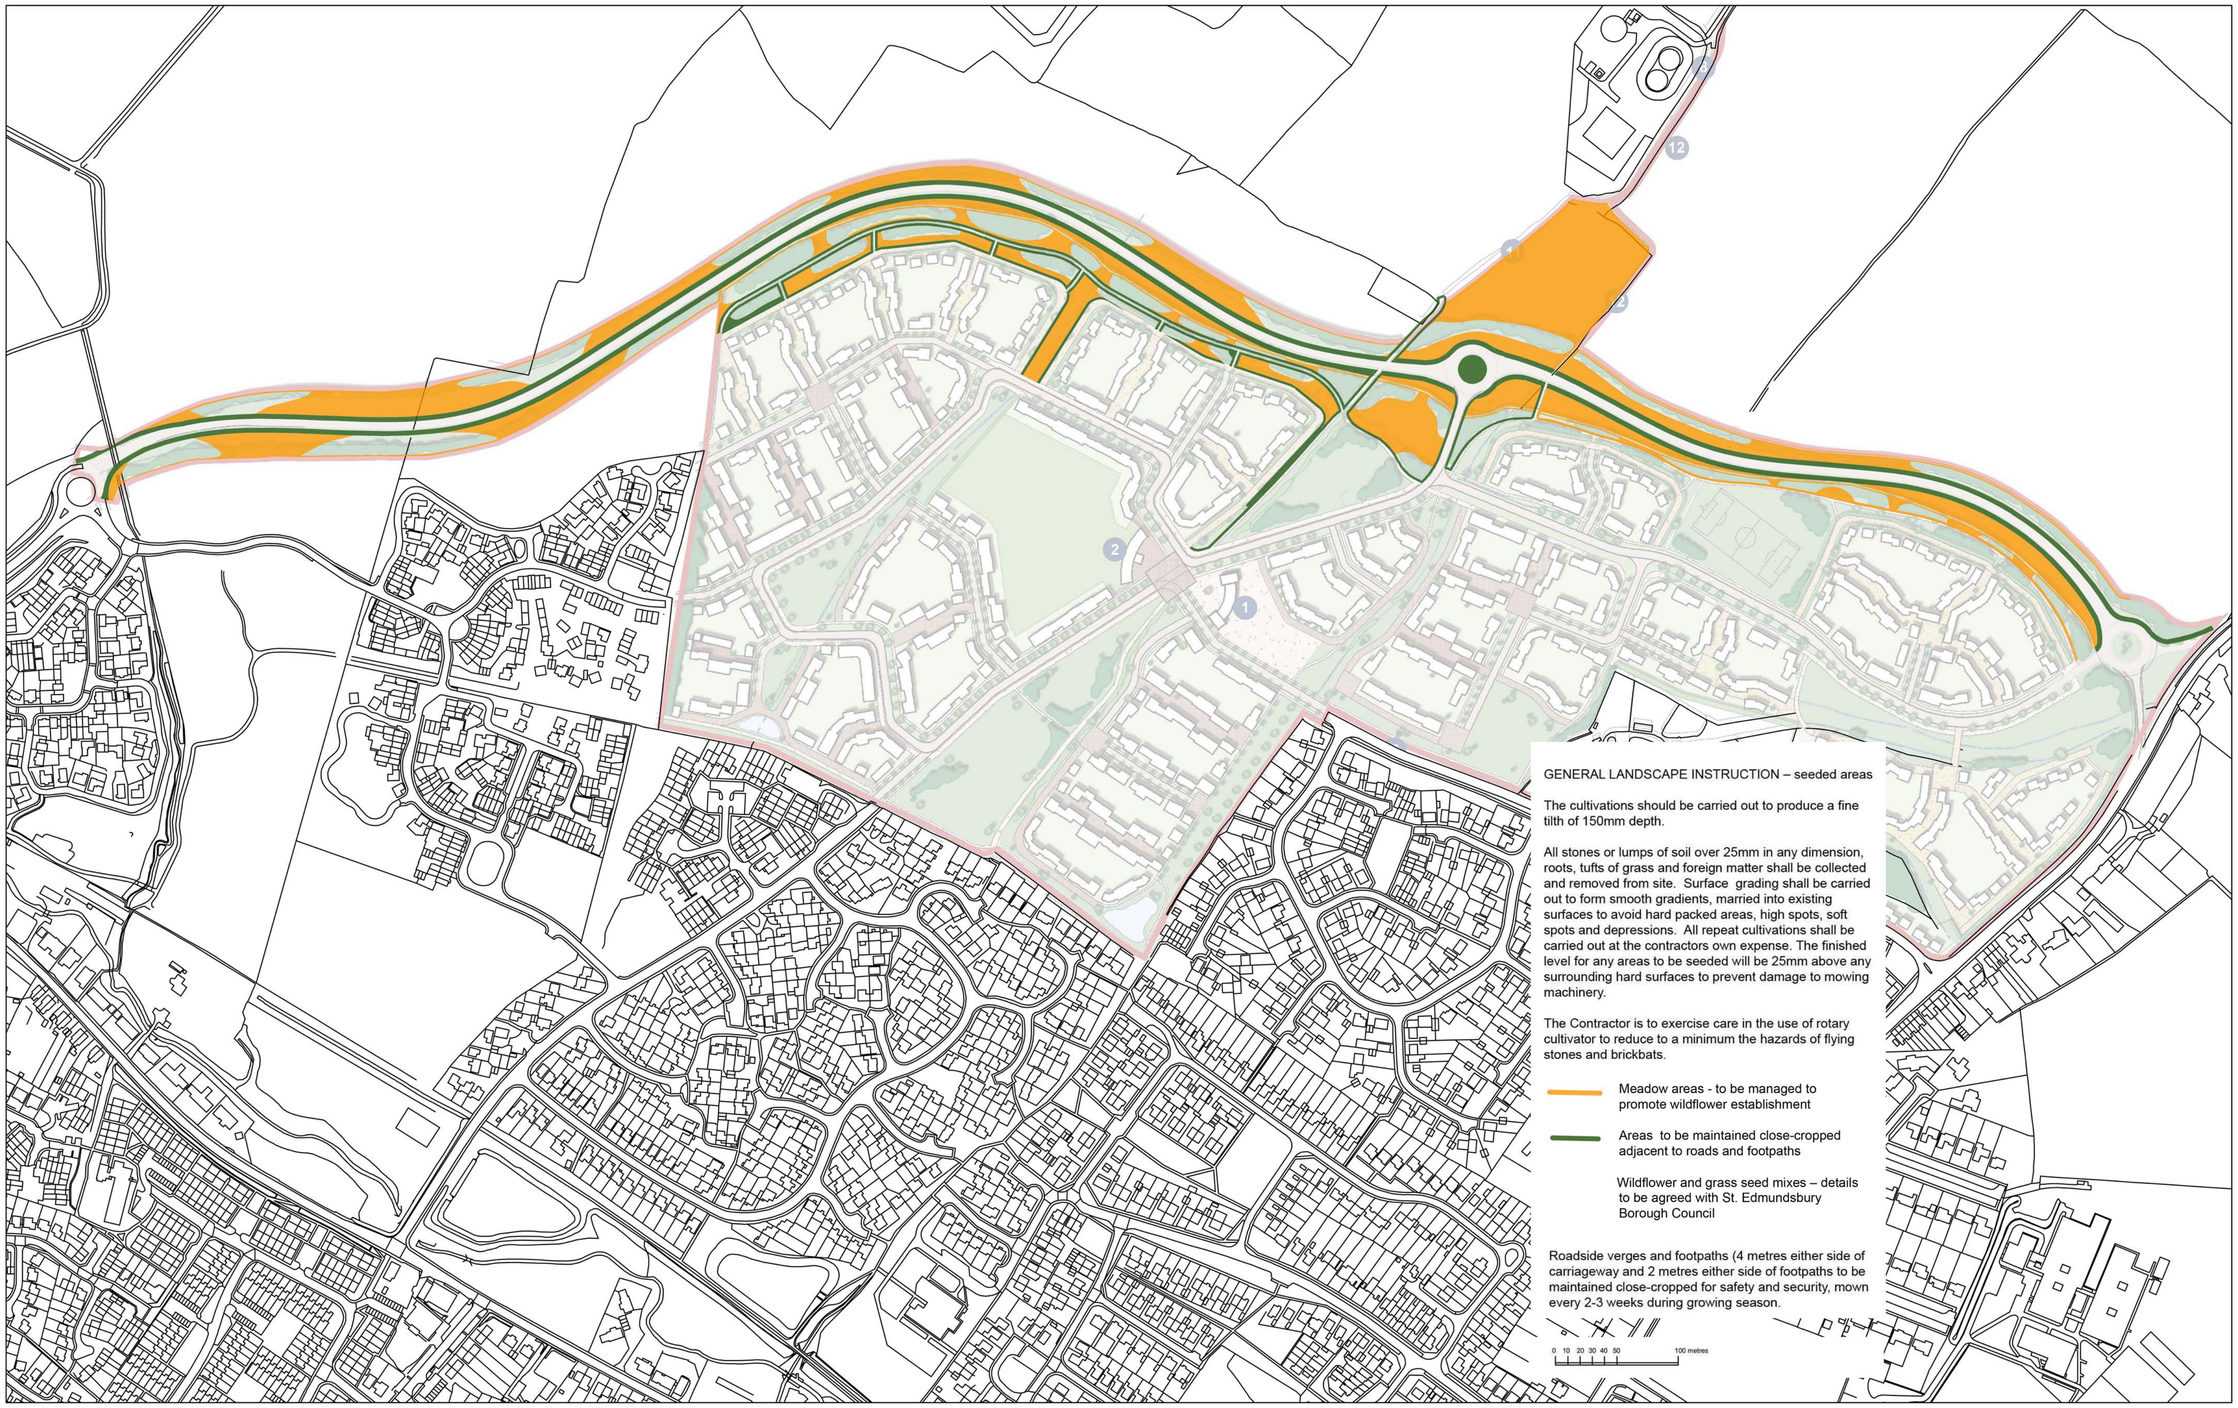

North West Haverhill

Relief Road Planting Proposals
Wildflower and Grass Areas

Client NW Haverhill Landowners
Date July 2010

Drawing no. SW51000002-504
Revision A

Drawn by LBL
Checked by

Scale 1:2500 @ A1
OS Licence number 100020449

16 Upper King Street Norwich NR3 1HA
01603 763939
www.bidwells.co.uk
BIDWELLS