No dimensions are to be scaled from this drawing.
All dimensions are to be checked on site.
Area measurements for indicative purposes only.

This drawing is the property of Exterior Architecture Ltd.
No part of the drawing may be reproduced in any manner without permission from Exterior Architecture Ltd.

Client

REDROW HOMES EASTERN

KEY PLAN (NTS)

LEGEND

- HOUSING RESERVED MATTERS APPLICATION BOUNDARY

SOFT LANDSCAPE

- EXISTING HEDGE TO BE RETAINED
- HEDGE PLANTING REFER TO PLANTING SCHEDULE FOR SPECIFICATION
- EXISTING TREES TO BE RETAINED
- PROPOSED TREES
- GT01 GT1 - GARDEN TYPE 01 WILD FLOWER MEADOW MIX
- GT02 GT2 - GARDEN TYPE 02 WOODLAND FRINGE MIX
- GT03 GT3 - GARDEN TYPE 03 SWALE GRASS MIX
- GT04 GT4 - GARDEN TYPE 04 AMENITY WOODLAND PLANT MIX
- GT05 GT5 - GARDEN TYPE 05 AMENITY VILLAGE GREEN
- GT06 GT6 - GARDEN TYPE 06 SUDS PLANT MIX
- GT07 GT7 - GARDEN TYPE 07 ROAD BUFFER PLANT MIX
- GT08 GT8 - GARDEN TYPE 08 ORNAMENTAL PLANT MIX
- GT09 GT9 - GARDEN TYPE 09 AMENITY GRASS / LAWN

Rev	Description	Date
P01	PLANNING SUBMISSION	20.05.2025

EXTERIOR ARCHITECTURE

LONDON
Unit 17.2, The Leather Market, 11-13 Weston Street, London, SE1 3ER
MANCHESTER
Studio 537, The Royal Exchange, St Anns Square, Manchester, M2 7DH

E-MAIL office@exteriorarchitecture.com
WEB www.exteriorarchitecture.com

Project title

GREAT WILSEY PARK - HOUSING PARCEL A3 & A5

Drawing title

PLANTING PLAN SHEET 7 (PARCEL A5)

Issued By	London	T: 020 7978 2101	
Scale	1:200 @ A1	Drawn	ExA
Status	PLANNING	Checked	TOD
Date	20.05.2025	Approved	LP

Drawing number: 1868-EXA-ZZ-ZZ-DR-L-20107

Revision: P01

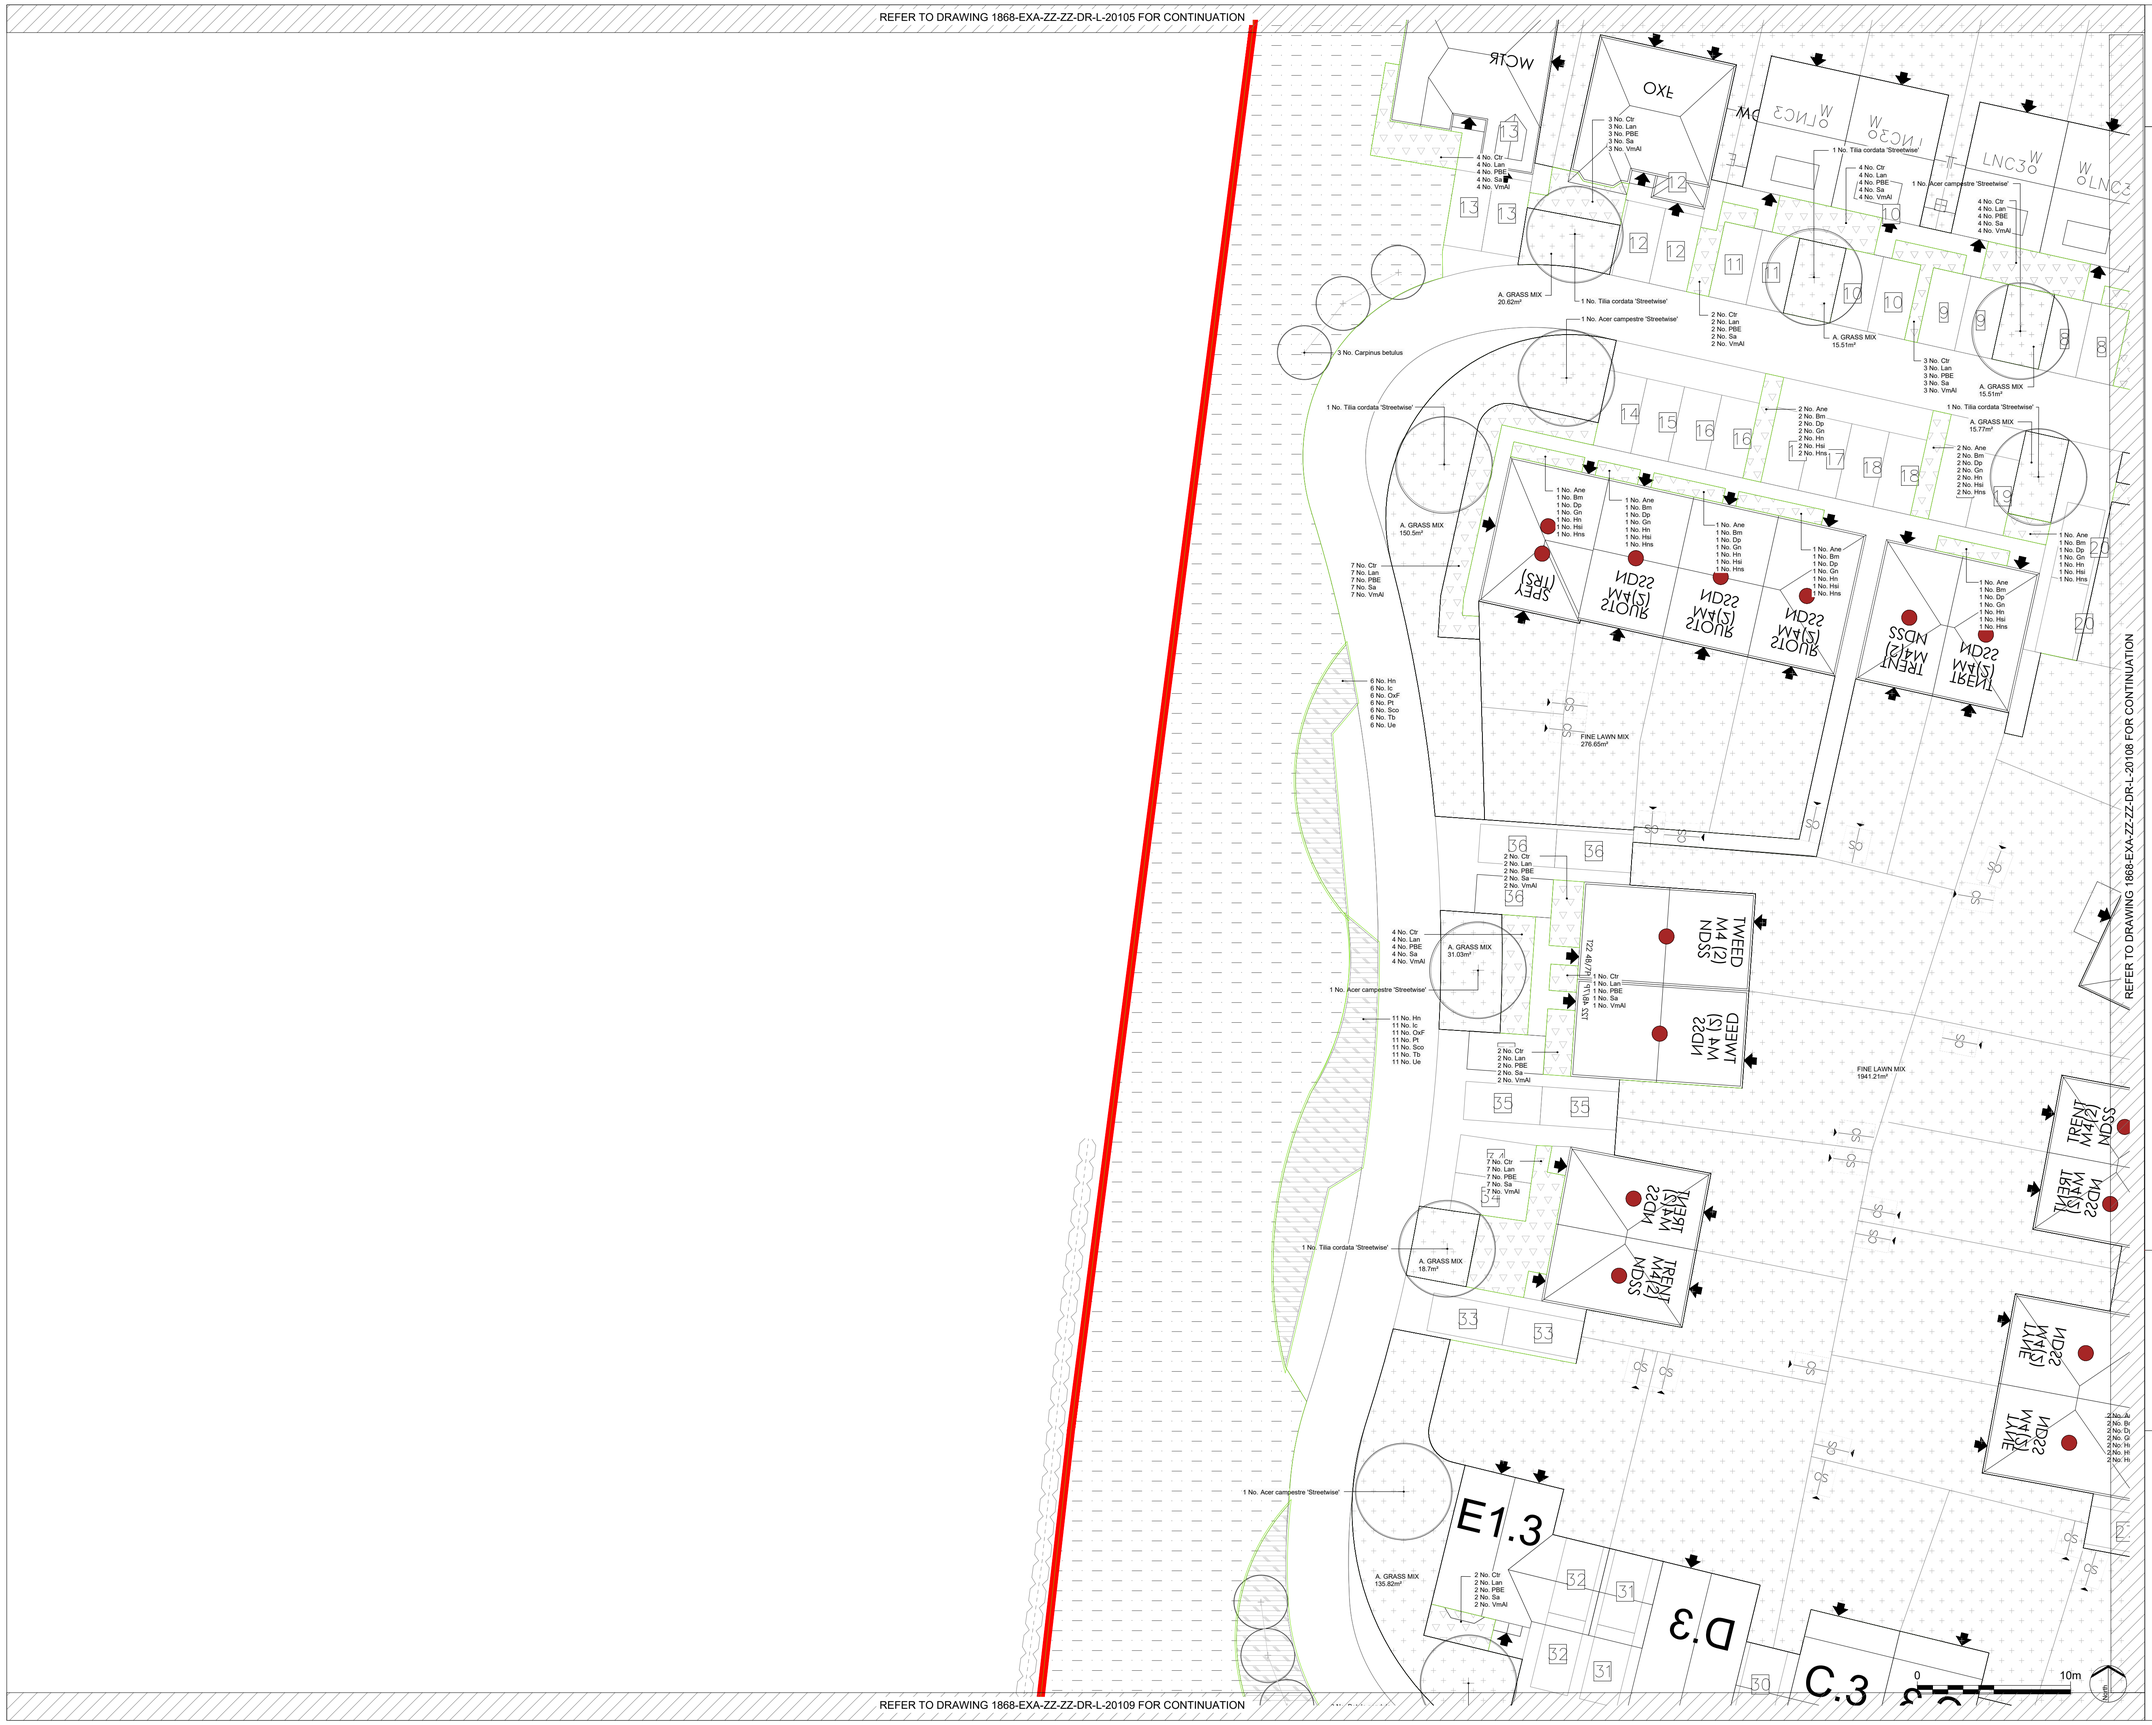

P:\LONDON PROJECTS\2018\1868_GWP RMA A3 A5\01 BIM\02 CAD\03 SHEET LAYOUT\01 RIBA 1-3 PLANNING\1868-EXA-ZZ-ZZ-DR-L-20107 PLOT A5 HOUSING - PLANTING PLAN.DWG