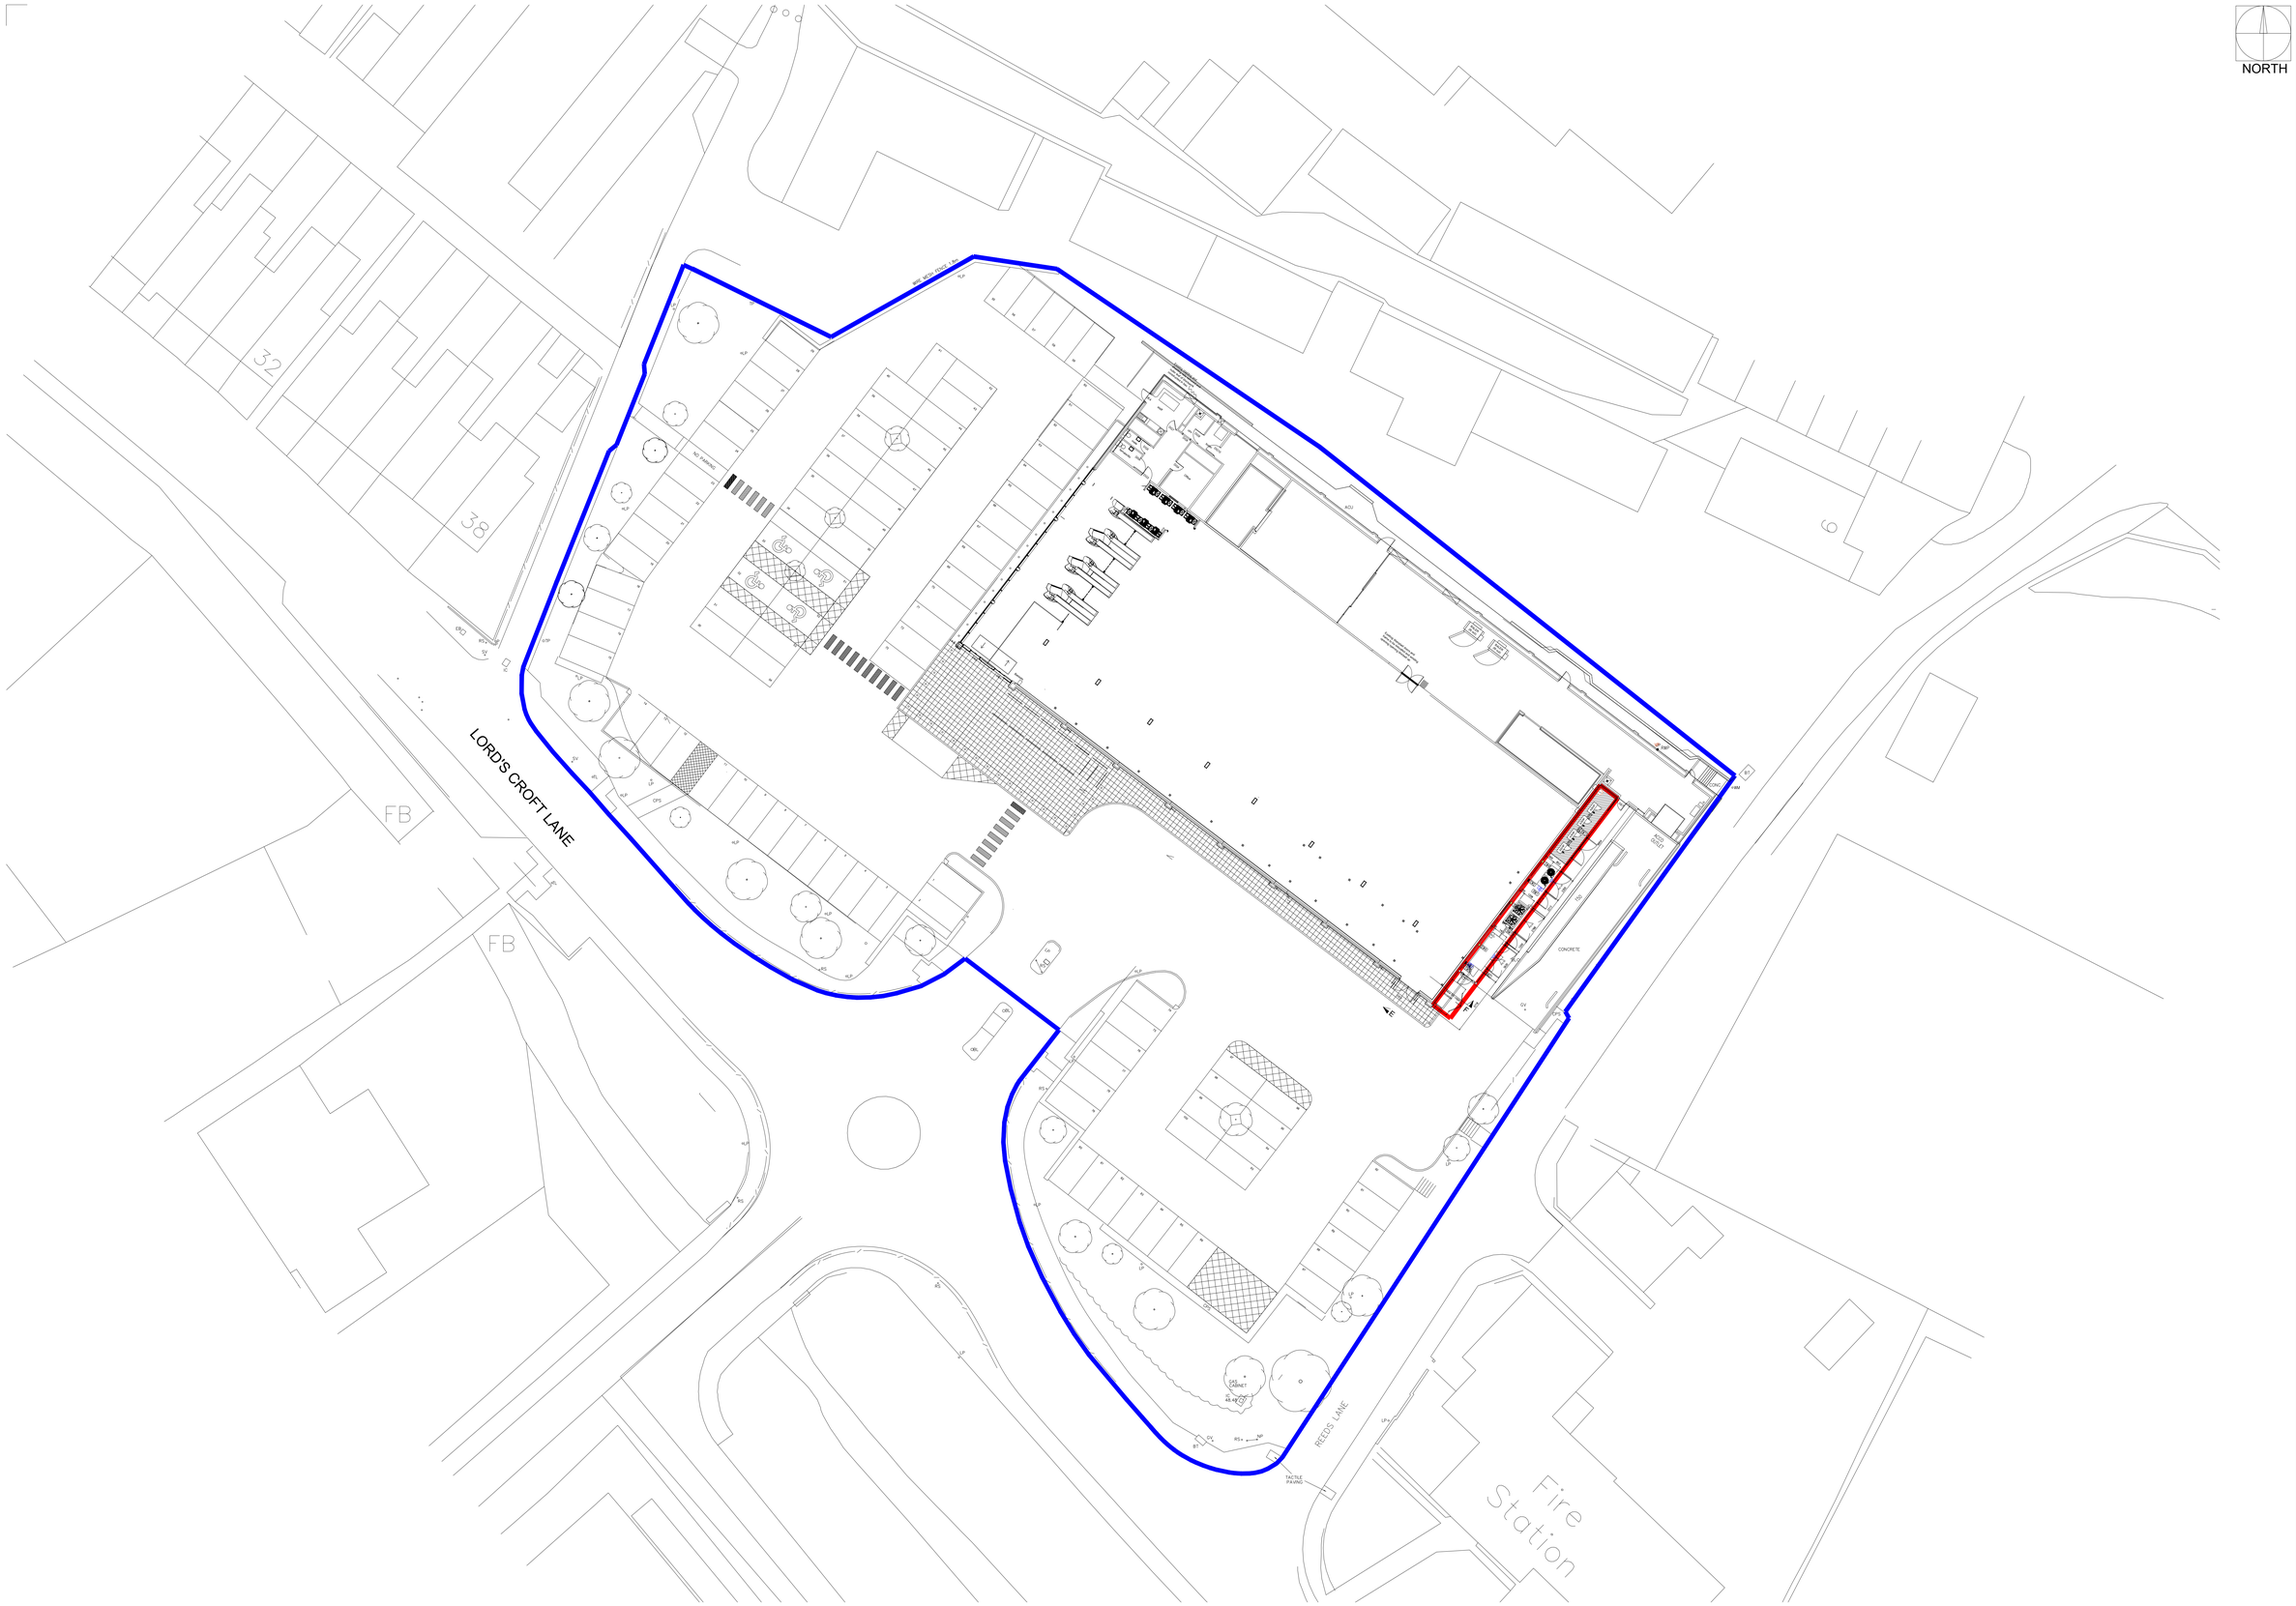

Proposed Site Plan
Scale 1:200

0 2 4 6 8 10m
SCALE 1:200

The Harris Partnership Ltd does not accept liability for any deviation from our drawings or specification. This drawing is copyright and may not be reproduced or shared in whole or part without written authority. Do not scale off this drawing.

Rev	Date	Description	Drawn	Chk'd
P01	29.10.25	Planning issue	AA	MS
P02	12.11.25	Updated to latest K2 equipment and fence relocation	AA	MS

APP. WORKS AREA - 54.9 m2

RED DEVISE

PLANNING DRAWING

This drawing has been prepared for submission to the relevant Local Authority as part of a Planning Application. It is not intended to assist with the pricing of any elements.

For Structural details refer to the Structural & Civil Engineers detailed design drawings & specifications.

For M&E information, refer to the M&E Engineers and sub contractor's design drawings & specifications.

Do not scale from this drawing. Verify all dimensions and report any errors or discrepancies before commencing work.

For Health & Safety information, refer to the Designers Risk Assessments. This drawing is copyright and may not be reproduced in whole or part without written authority.

THE HARRIS PARTNERSHIP

Architecture
Masterplanning
Interior Design

www.harrispartnership.com

Wakefield Manchester Milton Keynes Reading London Harrogate Edinburgh

Client
Aldi Store Ltd - CHE

Project Title
Retail Development
Lordscroft Lane
Haverhill
Suffolk
CB9 0ER

Drawing Title
Proposed Site Plan

Drawn	Checked	Scale @A0	BIM Status	Date
AA	MS	1:200	Status	10/25

Drawing Status	Rev.	THP Project No.
PLANNING	P01	22404

Project No.	Originator	Volume	Level	Type	Role	Number
79-E0302	THP	XX	XX	DR	A	003