


Stanfords Planning Map Data



Production Date: 03 August 2026

Top Left: 568343.805 244971.411 Bottom Right: 568443.805 244871.411

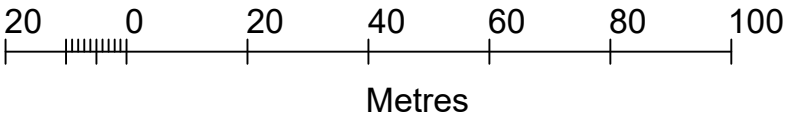

© Crown copyright and database rights 2026 Ordnance Survey AC0000824000.

Reproduction in whole or in part is prohibited without the permission of Ordnance Survey

Contract :
ALTERATIONS & EXTENSION TO
25, WEDDELL ROAD, HAVERHILL,
CAMBS.

Title :
LOCATION PLAN

These drawings are the
COPYRIGHT of Greg
Saberton Design.
Unauthorised
copying is not permitted.

Revisions :
-

Scale : 1 : 1250
Date : JUL 2026
Drawing Number : 01 / 3661 / 26

GREG SABERTON DESIGN
ARCHITECTURAL DESIGN CONSULTANCY
Tom's Hole Barn, Branch Bank, Prickwillow, Ely, Cambridgeshire, CB7 4UR
Tel : 01353 687999
Email : greg@sabertondesign.co.uk