
this drawing remains the property of fisch design limited and duplication of this drawing in whole or any part is strictly forbidden without prior written permission from fisch design ltd


all structural alterations are to be approved by a structural engineer

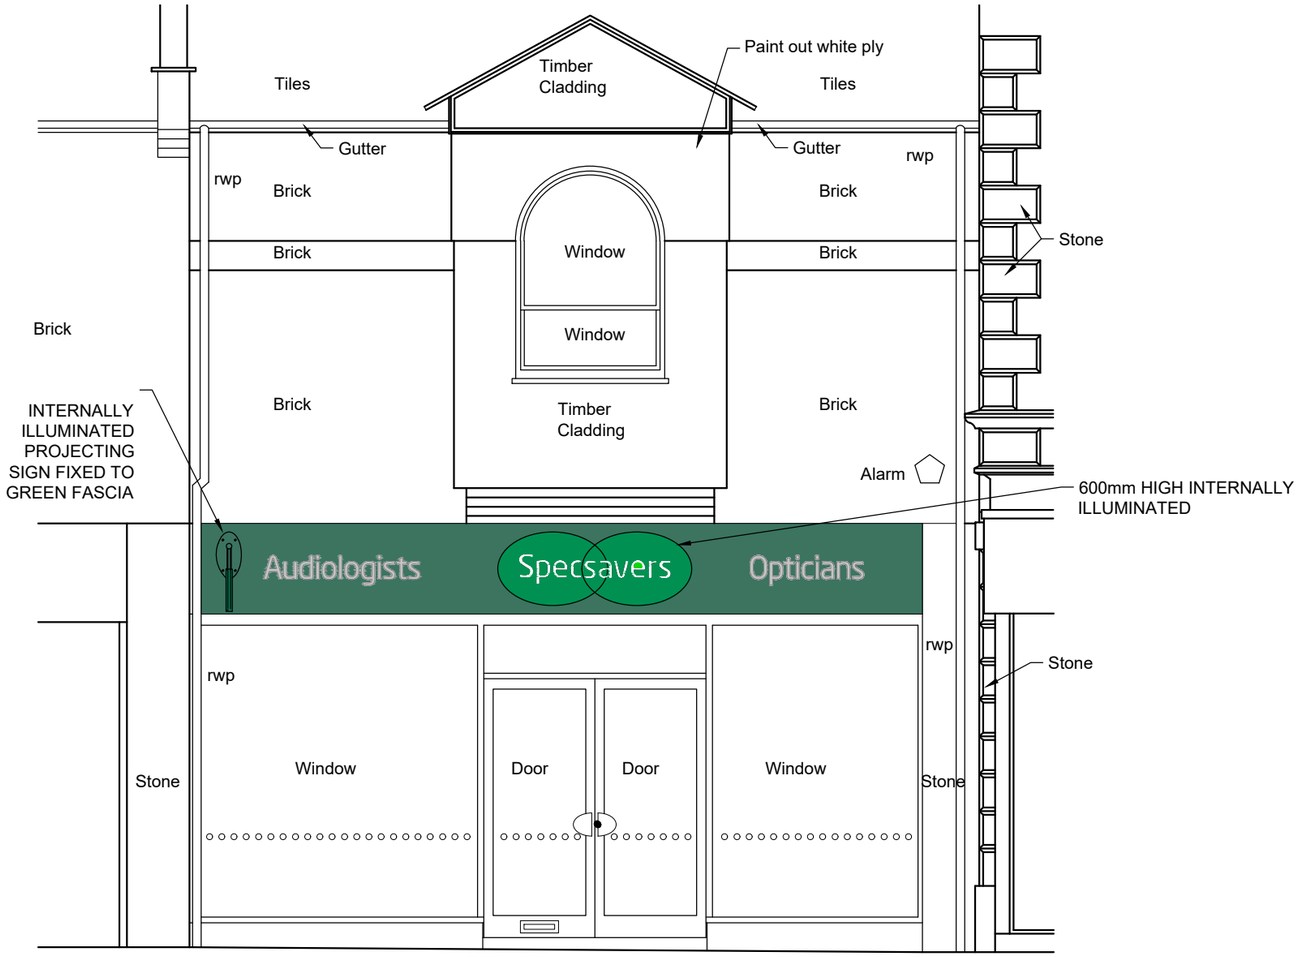


EXISTING SHOPFRONT
SCALE 1:50 @ A3

Scale - 1:50 @ A3

0 1 2 3 4 5

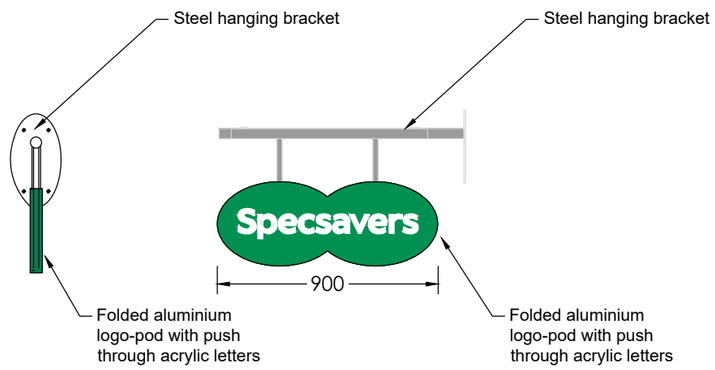

EXISTING HANGING SIGN
SCALE 1:25 @ A3

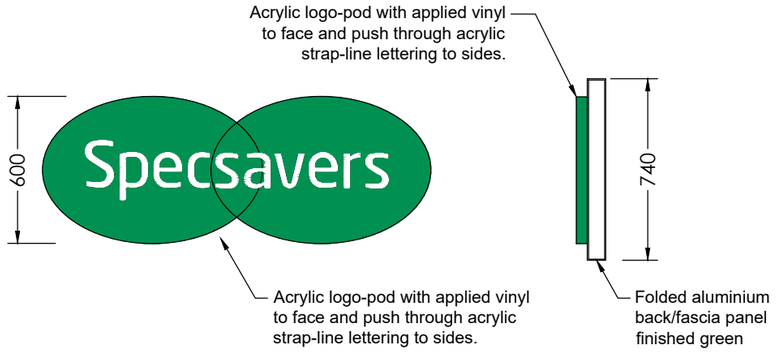

EXISTING FASCIA SIGN
SCALE 1:25 @ A3

DWG NO:	**2675-00**	REVISION:	**A**
CLIENT:	**Specsavers**		
PROJECT:	**8 The Chauntry High Street Haverhill CB9 8AA**		
TITLE:	**Existing Signage Details**		
ORIGIN:	**EB**	CHECKED:	**-**
SCALE:	**1:50@A3**	DATE:	**21.08.26**

fisch STRUCTURED CREATIVITY

FISCH DESIGN LTD
3 HERITAGE BUSINESS CENTRE
DERBY ROAD, BELPER
DERBYSHIRE, DE56 1SW

+44 (0)1773 828222 / WWW.FISCHDESIGN.CO.UK / MAIL@FISCHDESIGN.CO.UK