


Facing East as Proposed




Facing Steeple Bumpstead Road as Proposed

External finishes
Walls and Roof - Goosewing Grey
Fenestration - Anthracite aluminium
Roof - Lead

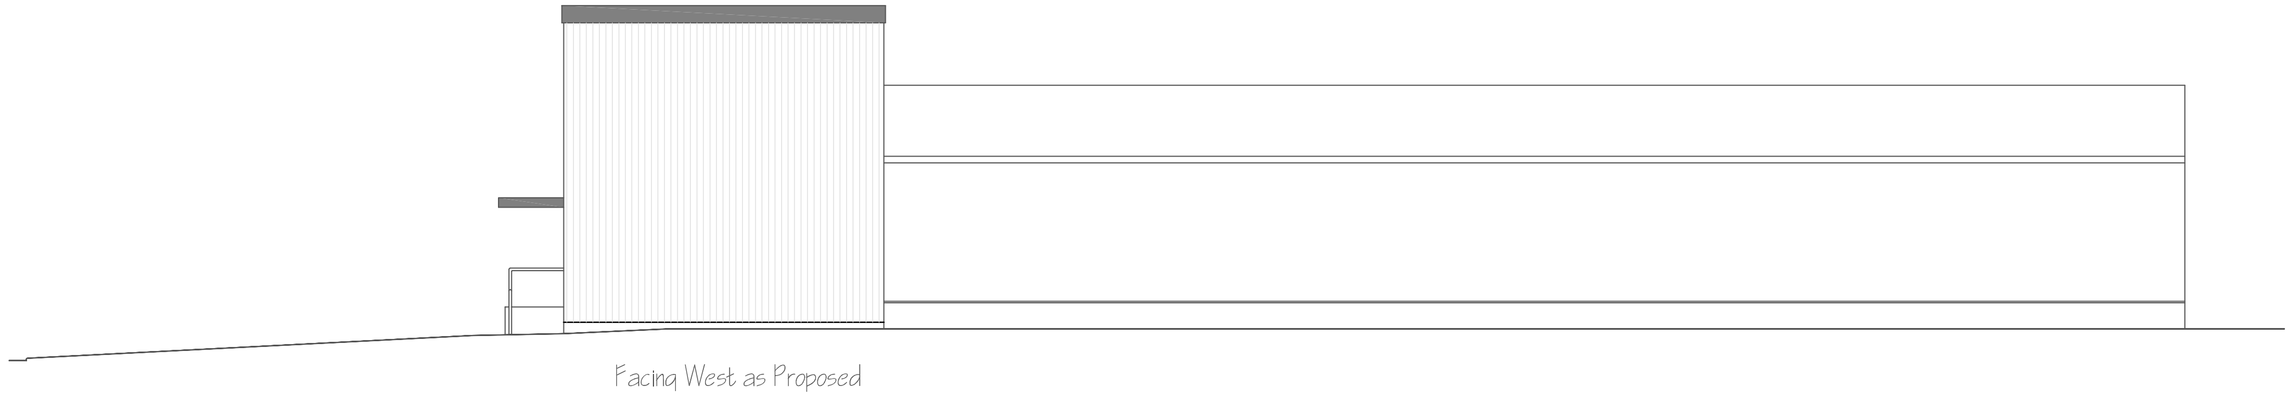

Facing West as Proposed

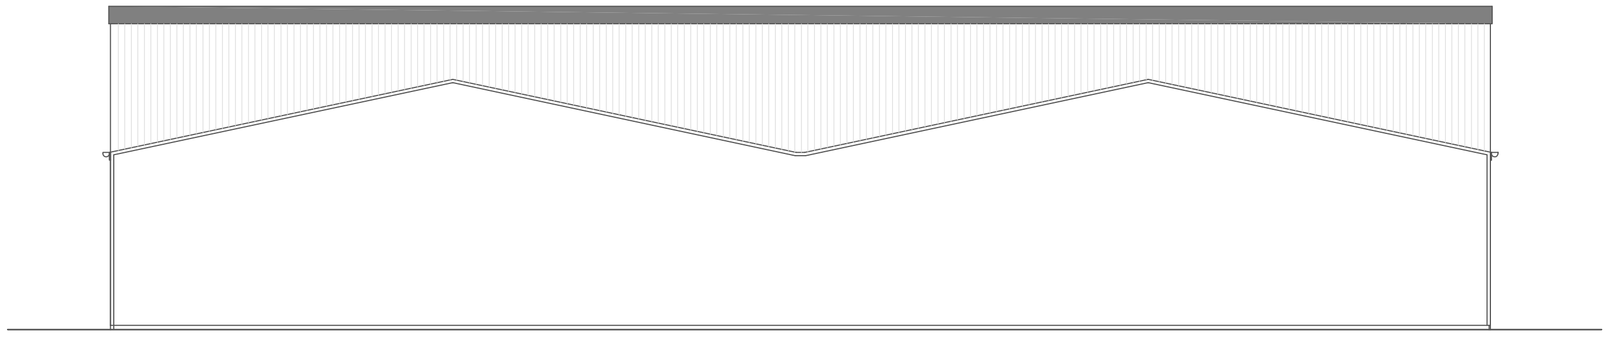

Facing South as existing

Michael Sale M.R.I.C.S. F.C.I.O.B.
CHARTERED SURVEYOR
16 Dane Close, Kedington,
Haverhill, Suffolk. CB9 7NX
Telephone: 01440 702106
Fax: 08707 065471
email: michael@michaelsale.co.uk
website: www.michaelsale.co.uk

Proposed new building following the demolition of an existing building and two storey front extension following removal of existing single storey front extension at:
ASNC
ASNC House, Helions Bumpstead Road,
Haverhill Suffolk. CB9 7AA
For Mr T. Ruddley

Drawing No: 8912/26/3
Scale: 1:100
Drawn By: Nicola Sale
Checked By: Michael Sale
Date: July 2026

Main building elevations as proposed

