




Facing East as existing

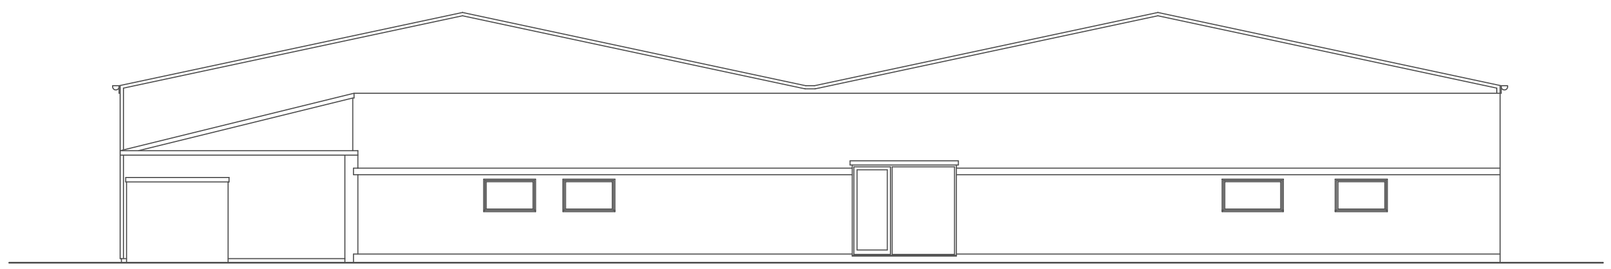

Facing Steeple Bumpstead Road as existing

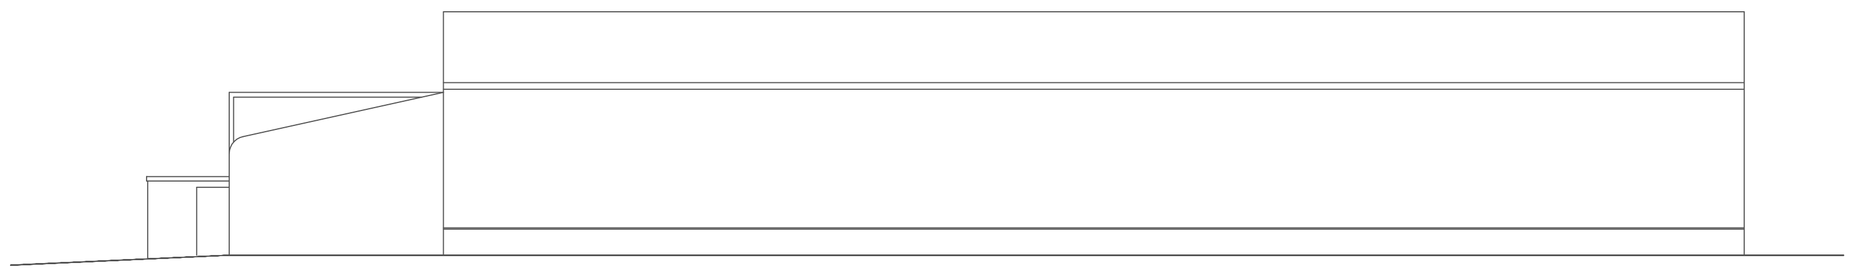


Facing West as existing

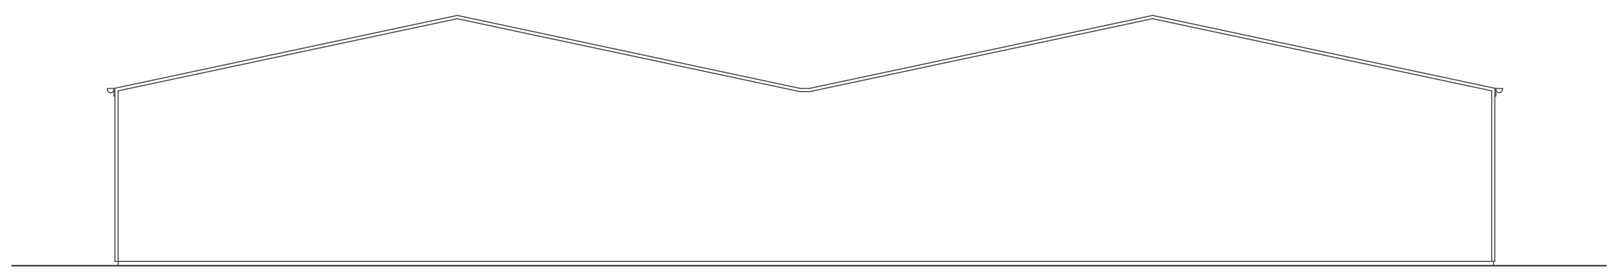

Facing South as existing

Main building elevations as existing

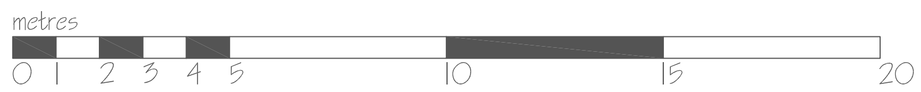

Michael Sale M.R.I.C.S. F.C.I.O.B.
CHARTERED SURVEYOR
16 Dane Close, Kedington,
Haverhill, Suffolk. CB9 7NX
Telephone: 01440 702106
Fax: 08707 065471
email: michael@michaelsale.co.uk
website: www.michaelsale.co.uk

Proposed new building following the demolition of an existing building and two storey front extension following removal of existing single storey front extension at:
ASNC
ASNC House, Helions Bumpstead Road,
Haverhill Suffolk. CB9 7AA
For Mr T. Ruddley

Drawing No: 8912/ 26/ 1
Scale: 1:100
Drawn By: Nicola Sale
Checked By: Michael Sale
Date: July 2026