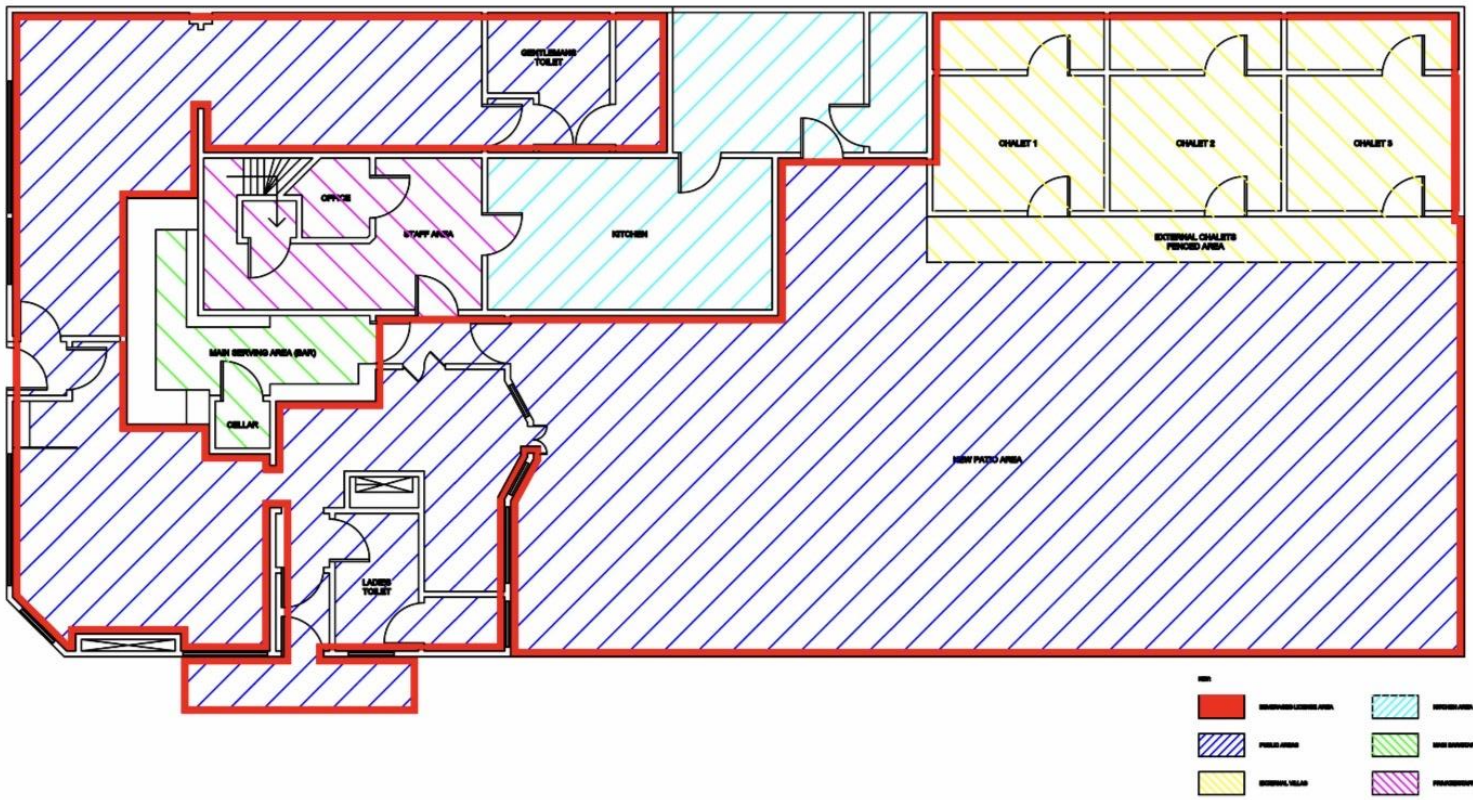


TITLE	QUEENS HEAD (CB9 9DZ) GROUND FLOOR PLAN
DRAWN	SVEN
DATE	24TH JULY 2026
SCALE	N.T.S.

Watchman Fire & Security Limited

Email - info@watchmanfire&security.com
Telephone - (01474) 526653