



Facing public highway
Elevations as existing



Facing Stubbs Close

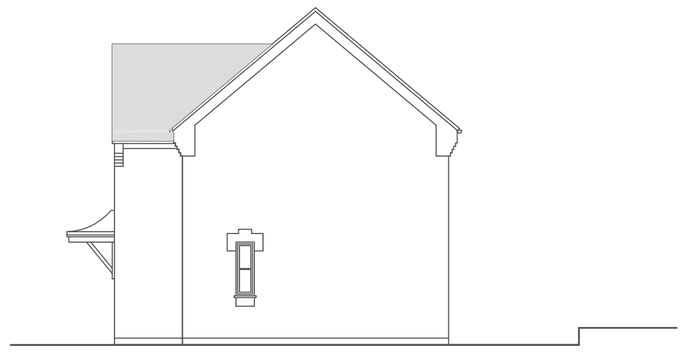


Facing own rear garden

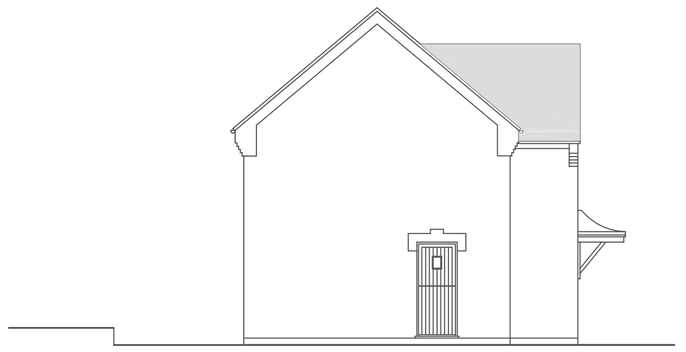


Facing 34 Constable Road




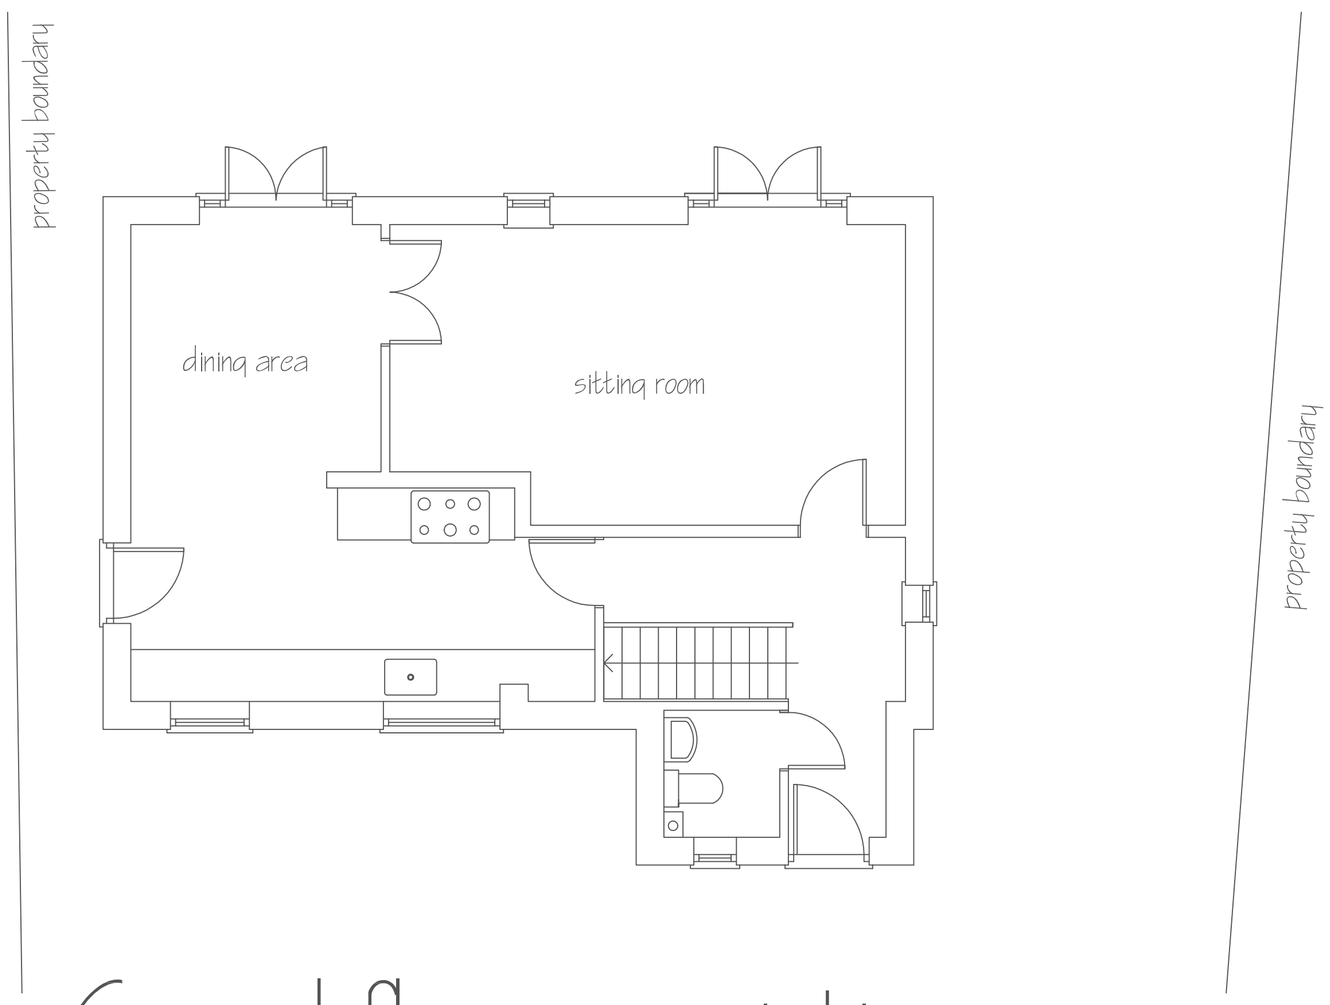

Ground floor as existing

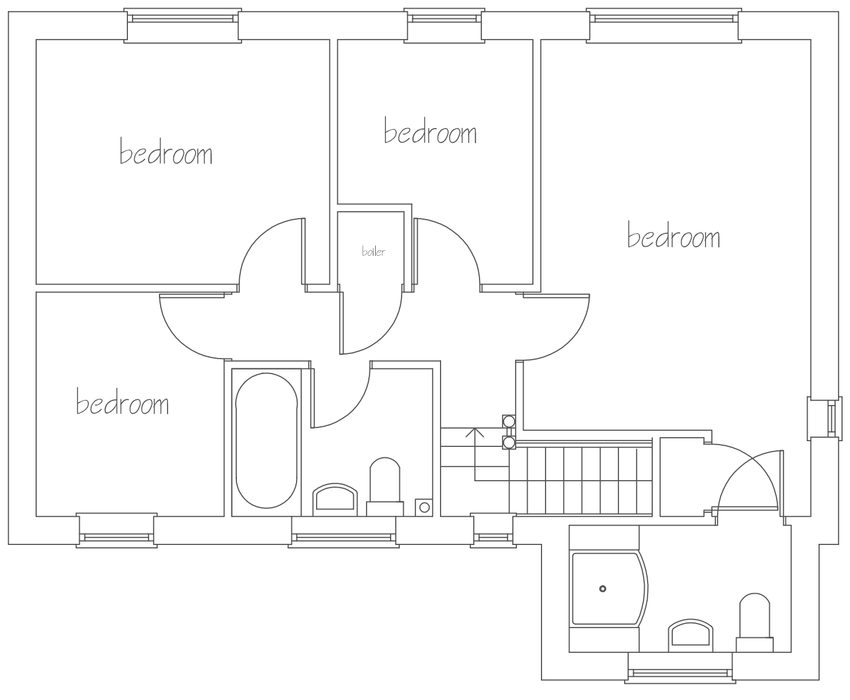

First floor as existing

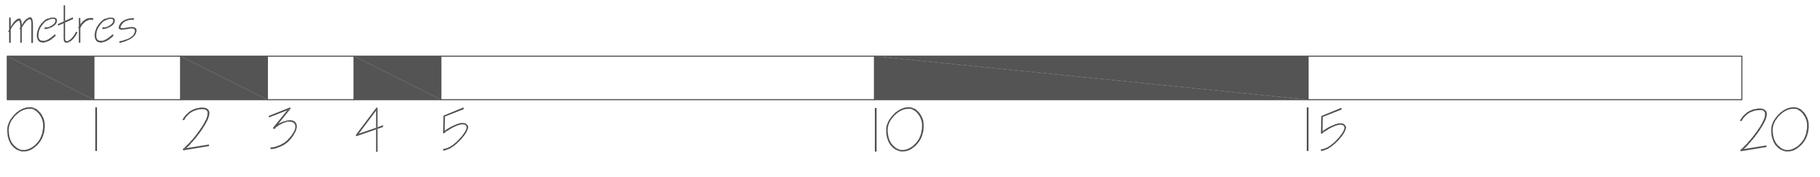

Michael Sale M.R.I.C.S. F.C.I.O.B.
Architectural Surveyors
16 Dane Close, Kedington,
Haverhill, Suffolk. CB9 7NX
Telephone: 01440 702106
Fax: 08707 065471
email: info@michaelsale.co.uk
website: www.michaelsale.co.uk

Proposed two storey side extension and associated internal alterations to

11 Constable Road,
Haverhill,
Suffolk.
CB9 7FQ

For Mr & Mrs M. Nicholson

Drawing No: 9227/23/1
Scale: 1:100 & 1:50
Drawn By: Nicola Sale
Checked By: Michael Sale
Date: May 2023