




Facing public highway
Elevations as proposed

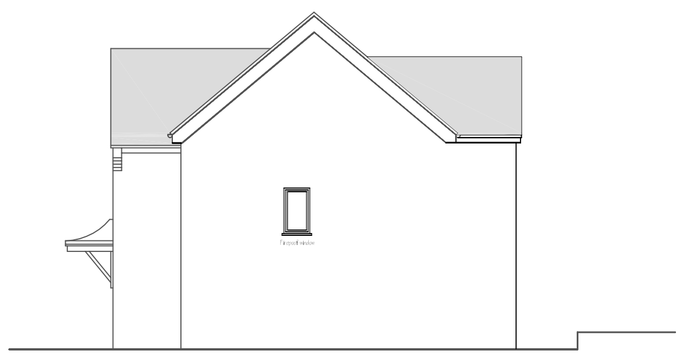

Facing Stubbs Close

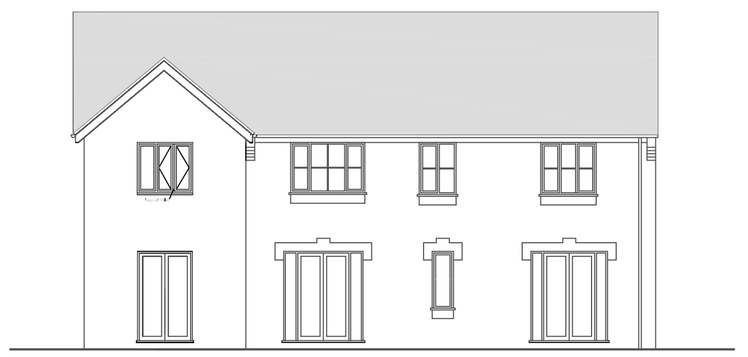


Facing own rear garden

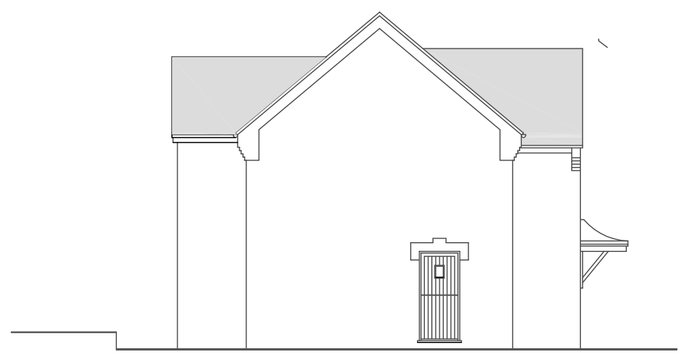


Facing 34 Constable Road


EXTERNAL FINISHES
Roof: Concrete profiled tiles
External walls: Faced brickwork
Fenestration:: White UPVC
(all to match existing)

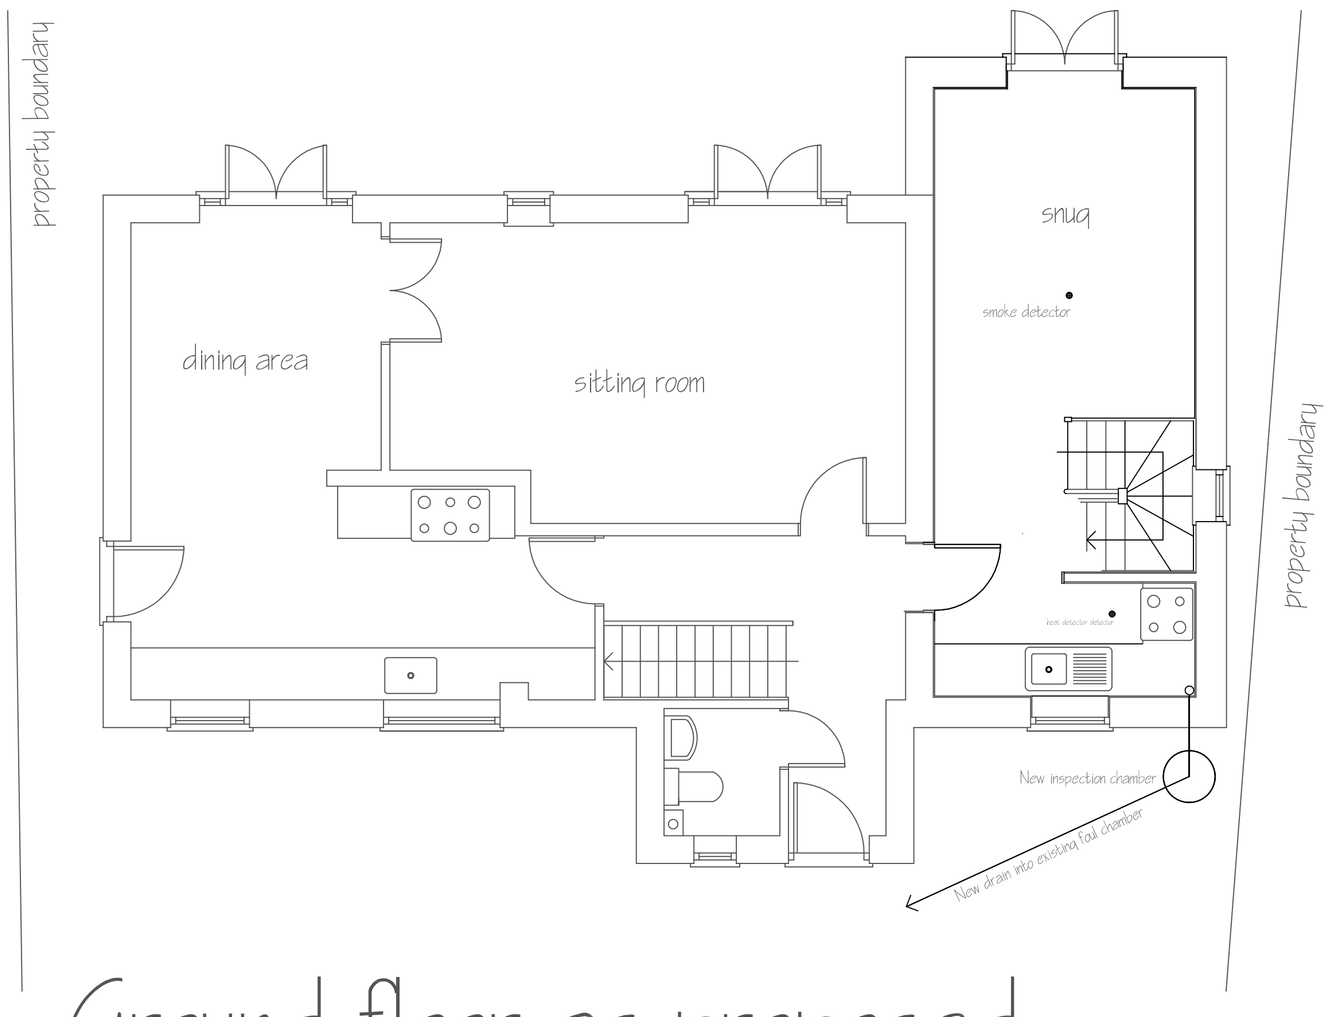

Ground floor as proposed

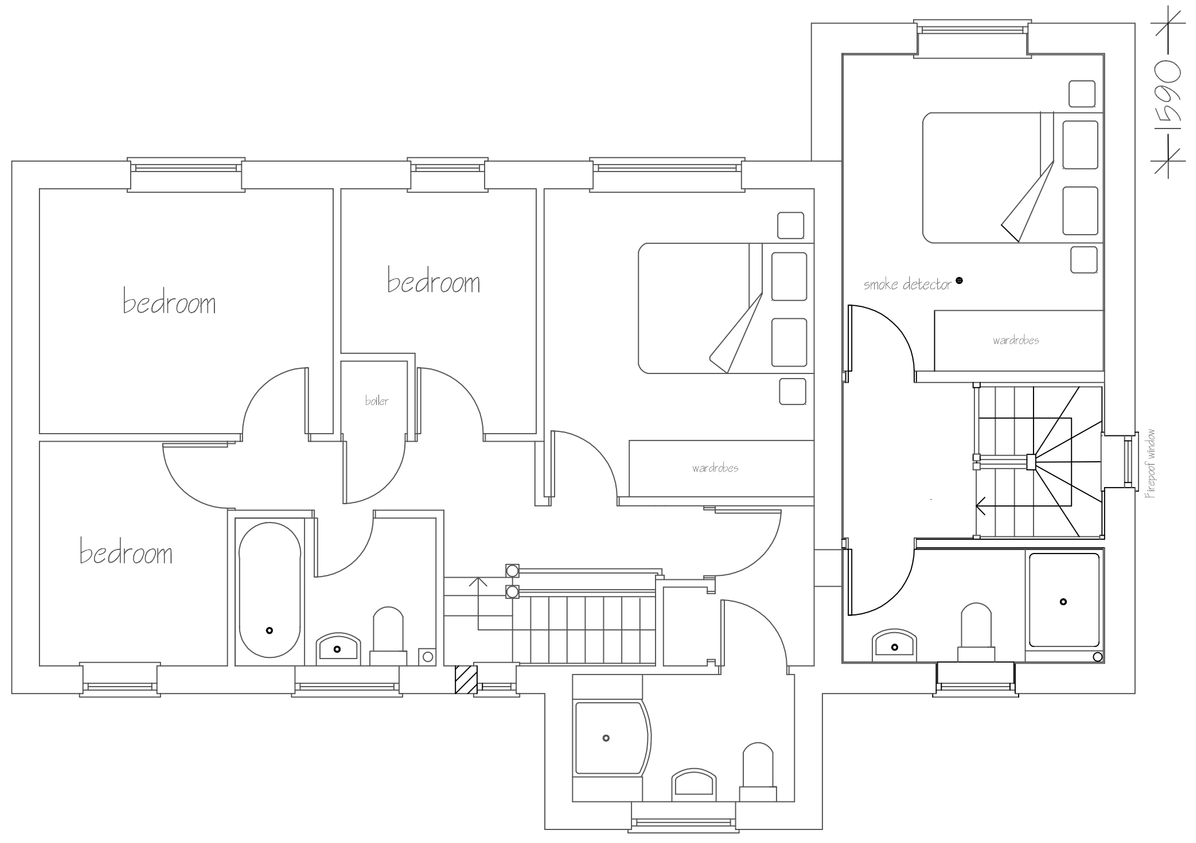

First floor as proposed

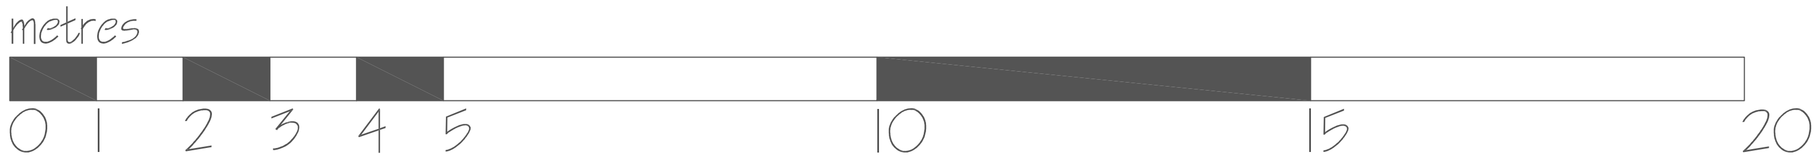

Michael Sale M.R.I.C.S. F.C.I.O.B.
Architectural Surveyors
16 Dane Close, Kedington,
Haverhill, Suffolk. CB9 7NX
Telephone: 01440 702106
Fax: 08707 065471
email: info@michaelsale.co.uk
website: www.michaelsale.co.uk

Proposed two storey side extension and associated internal alterations to

11 Constable Road,
Haverhill,
Suffolk.
CB9 7FQ

For Mr & Mrs M. Nicholson

Drawing No: 9227/ 23/ 2a
Scale: 1:100 & 1:50
Drawn By: Nicola Sale
Checked By: Michael Sale
Date: May 2026