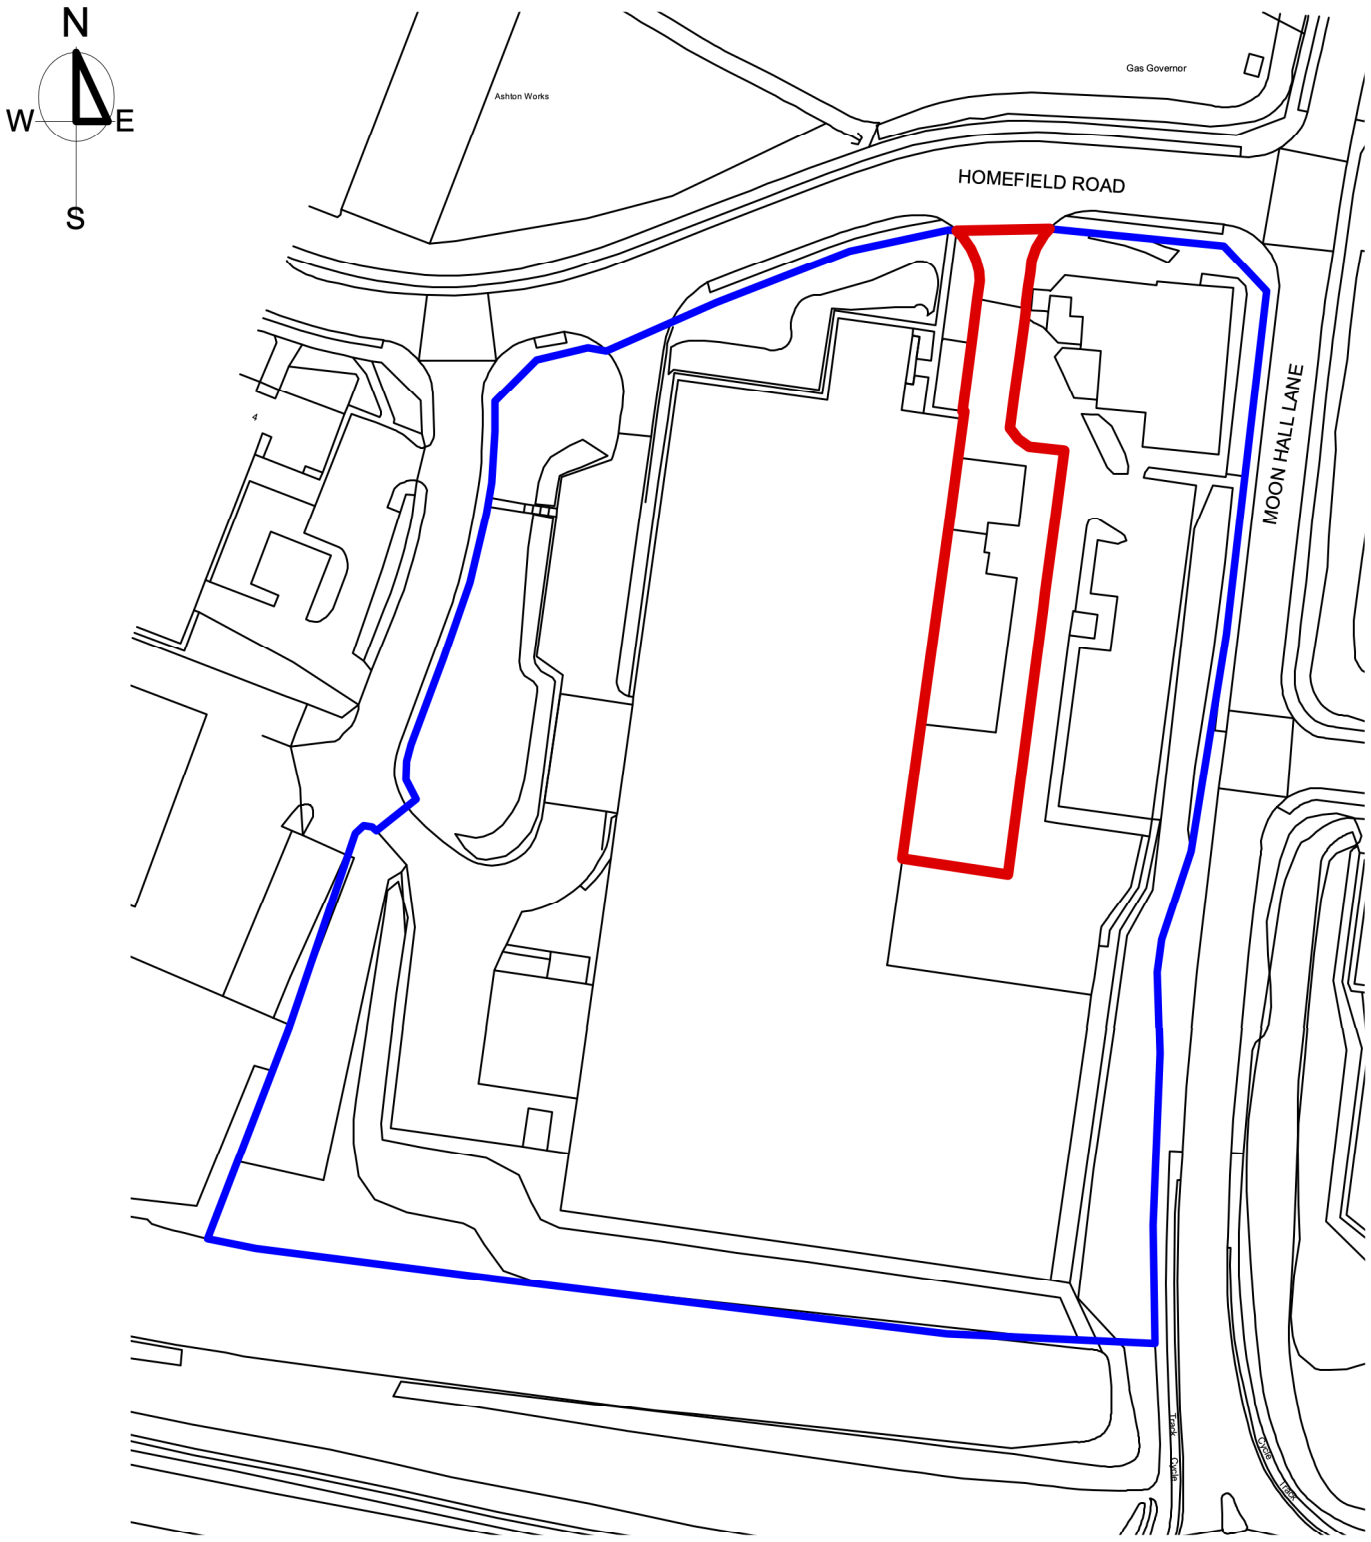


0 50 100 150 m

Scale: 1:1250

REVISION	DESCRIPTION	DATE	DRAWN	CHECK

WINCER KIEVENAAR
CHARTERED ARCHITECTS
RIBA

Atelier House / Magdalen Road / Hadleigh / Suffolk / IP7 5AD
T / 01473 827992 E / enquiries@wk-architects.co.uk
Do not scale from drawing; work to figured dimensions only.
Copyright © Wincer Kievenaar Architects Limited
6205_Location Plan_V0.vwx

TITLE Location Plan

STATUS For Planning

PROJECT Proposed erection of new silos to,
HOMEFIELD ROAD,
HAVERHILL, SUFFOLK

CLIENT Ardex UK Limited

SCALE 1:1250
SHEET SIZE A4
AUTHOR CM
CHECK CW
ISSUE DATE September - 2026

JOB No. 6205
DRAWING No. LP_01
REVISION