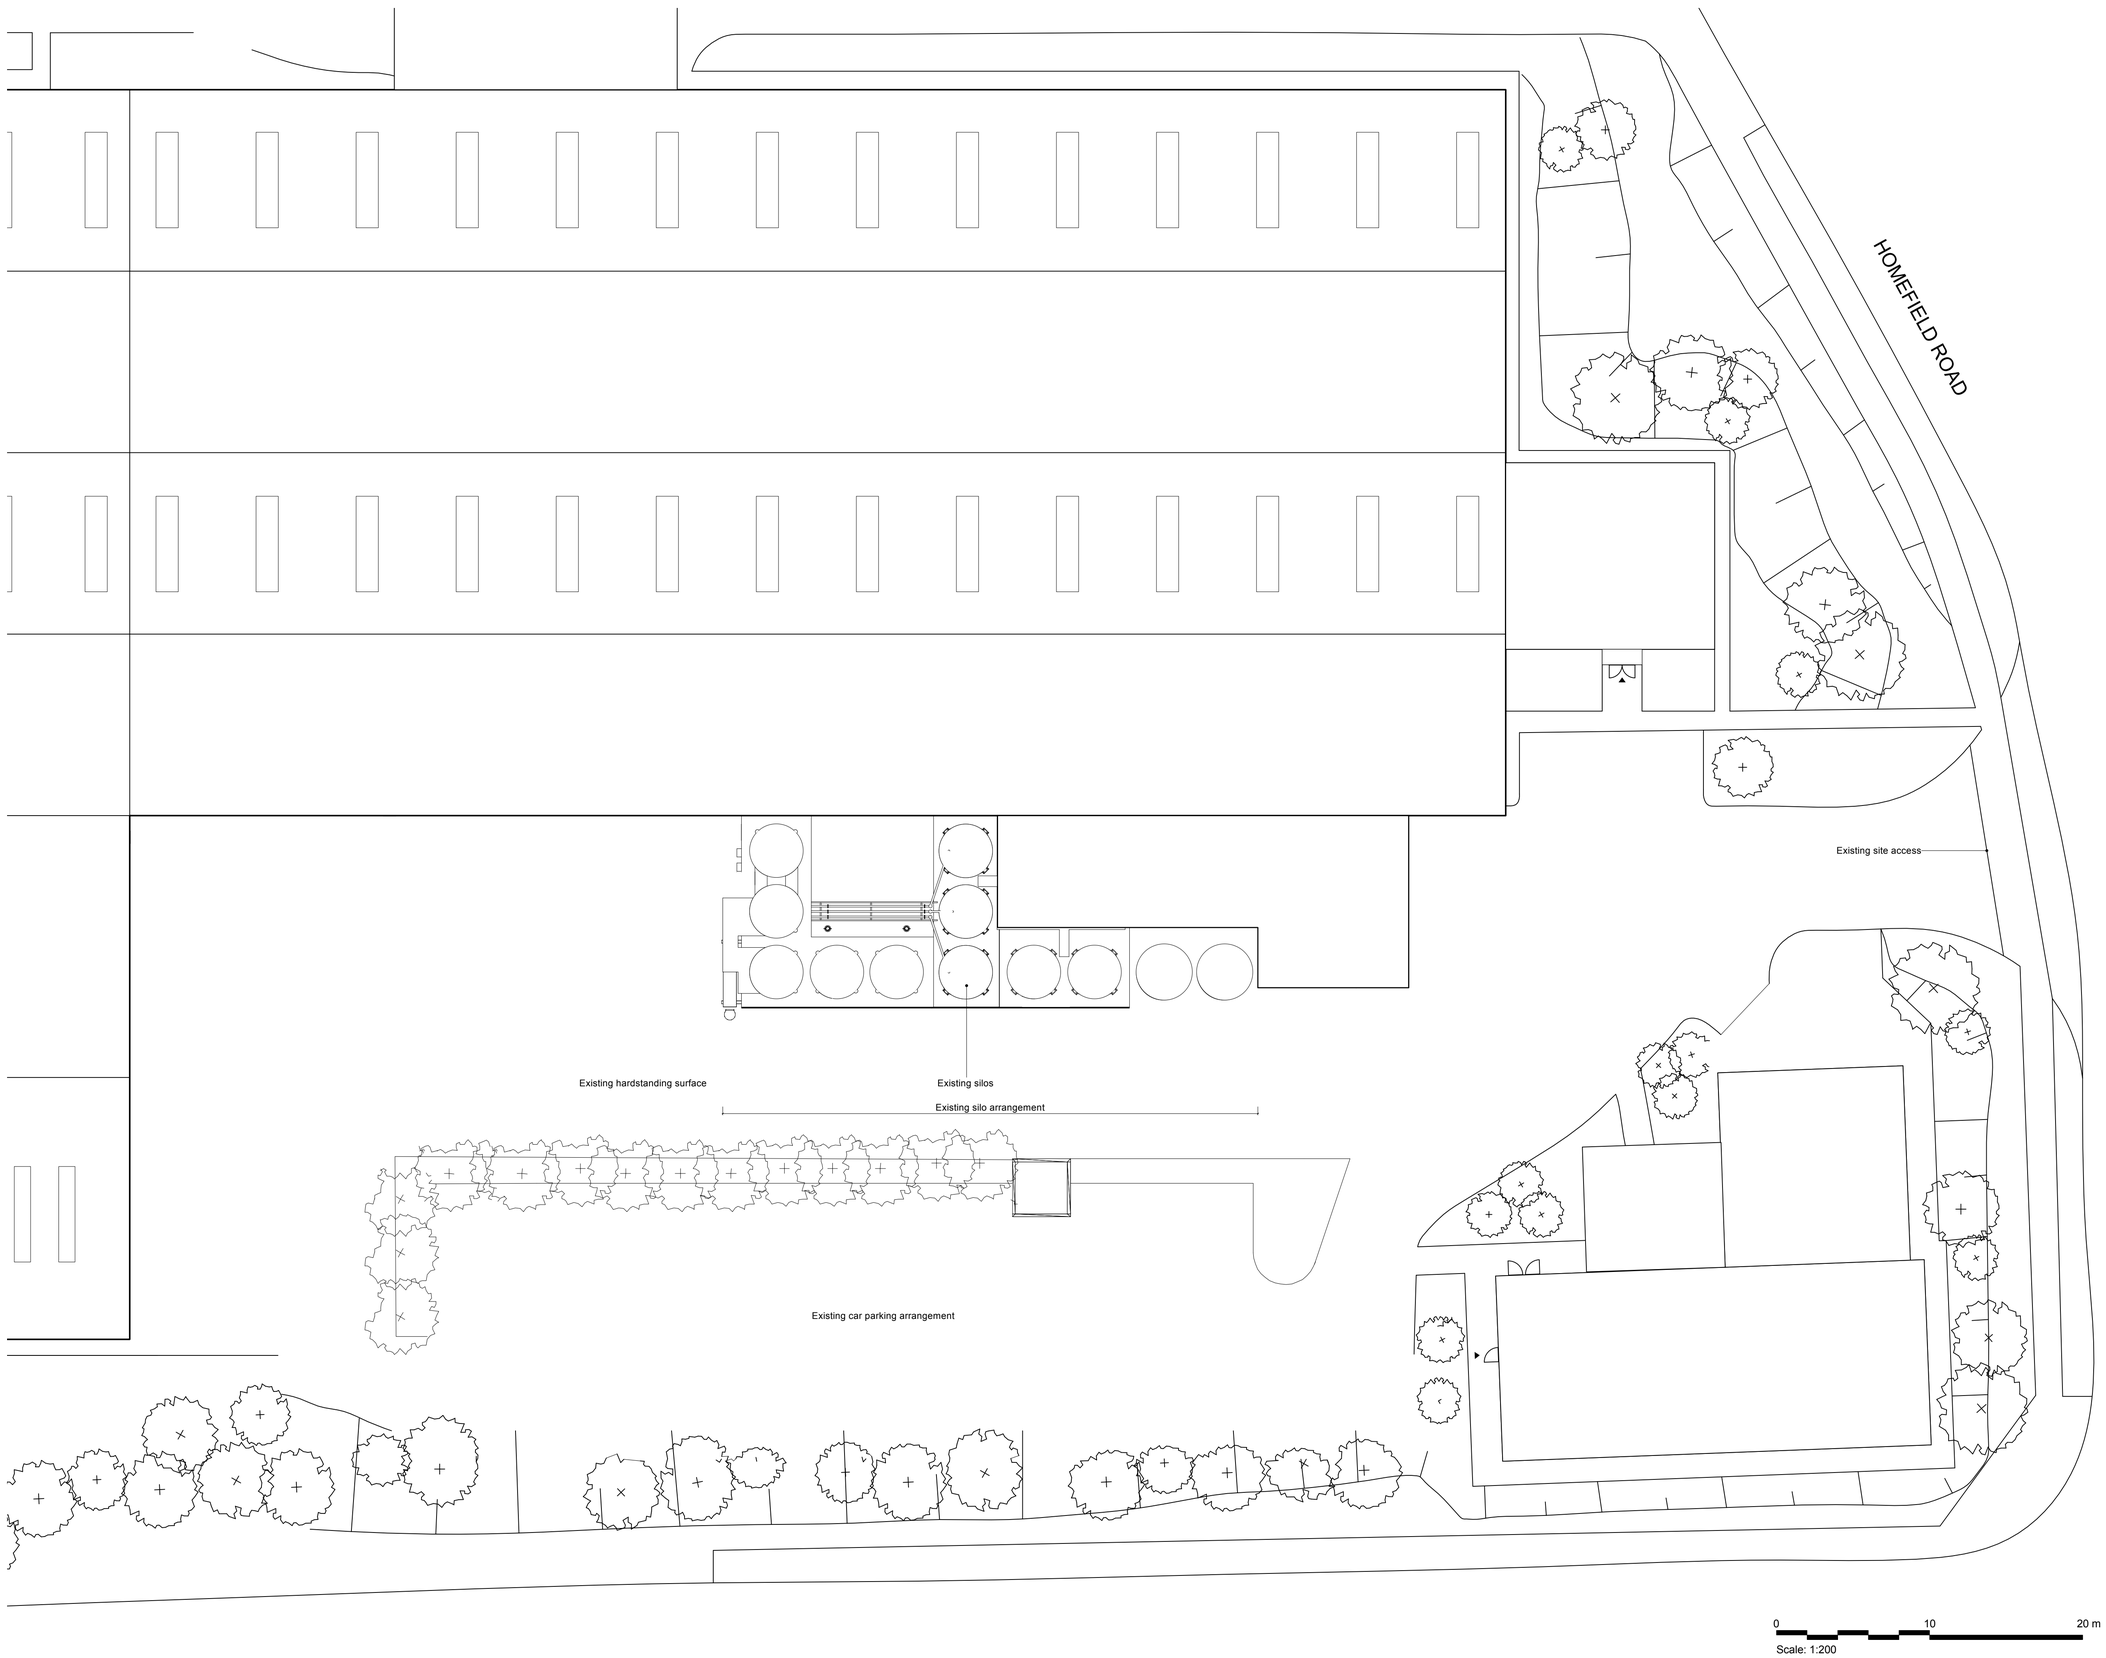


REVISION	DESCRIPTION	DATE	DRAWN	CHECK

JOB No.	DRAWING No.	REVISION
6205	PA_01	

TITLE: Existing Block Plan

SCALE: 1:200 SHEET SIZE: A1

ISSUE DATE: September - 2025

AUTHOR: CM CHECK: CW

PROJECT: Proposed erection of new silo's to,
HOMEFIELD ROAD,
HAVERHILL, SUFFOLK

CLIENT: Ardex UK Limited

STATUS: For Planning

WINCER KIEVENAAR
CHARTERED ARCHITECTS
RIBA

Atelier House / Magdalen Road / Hadleigh / Suffolk / IP7 5AD
T / 01473 827992 E / enquiries@wk-architects.co.uk
Do not scale from drawing, work to figured dimensions only.
Copyright © Wincer Kievenaar Architects Limited
6205_Proposed and Existing Block Plans.vwx