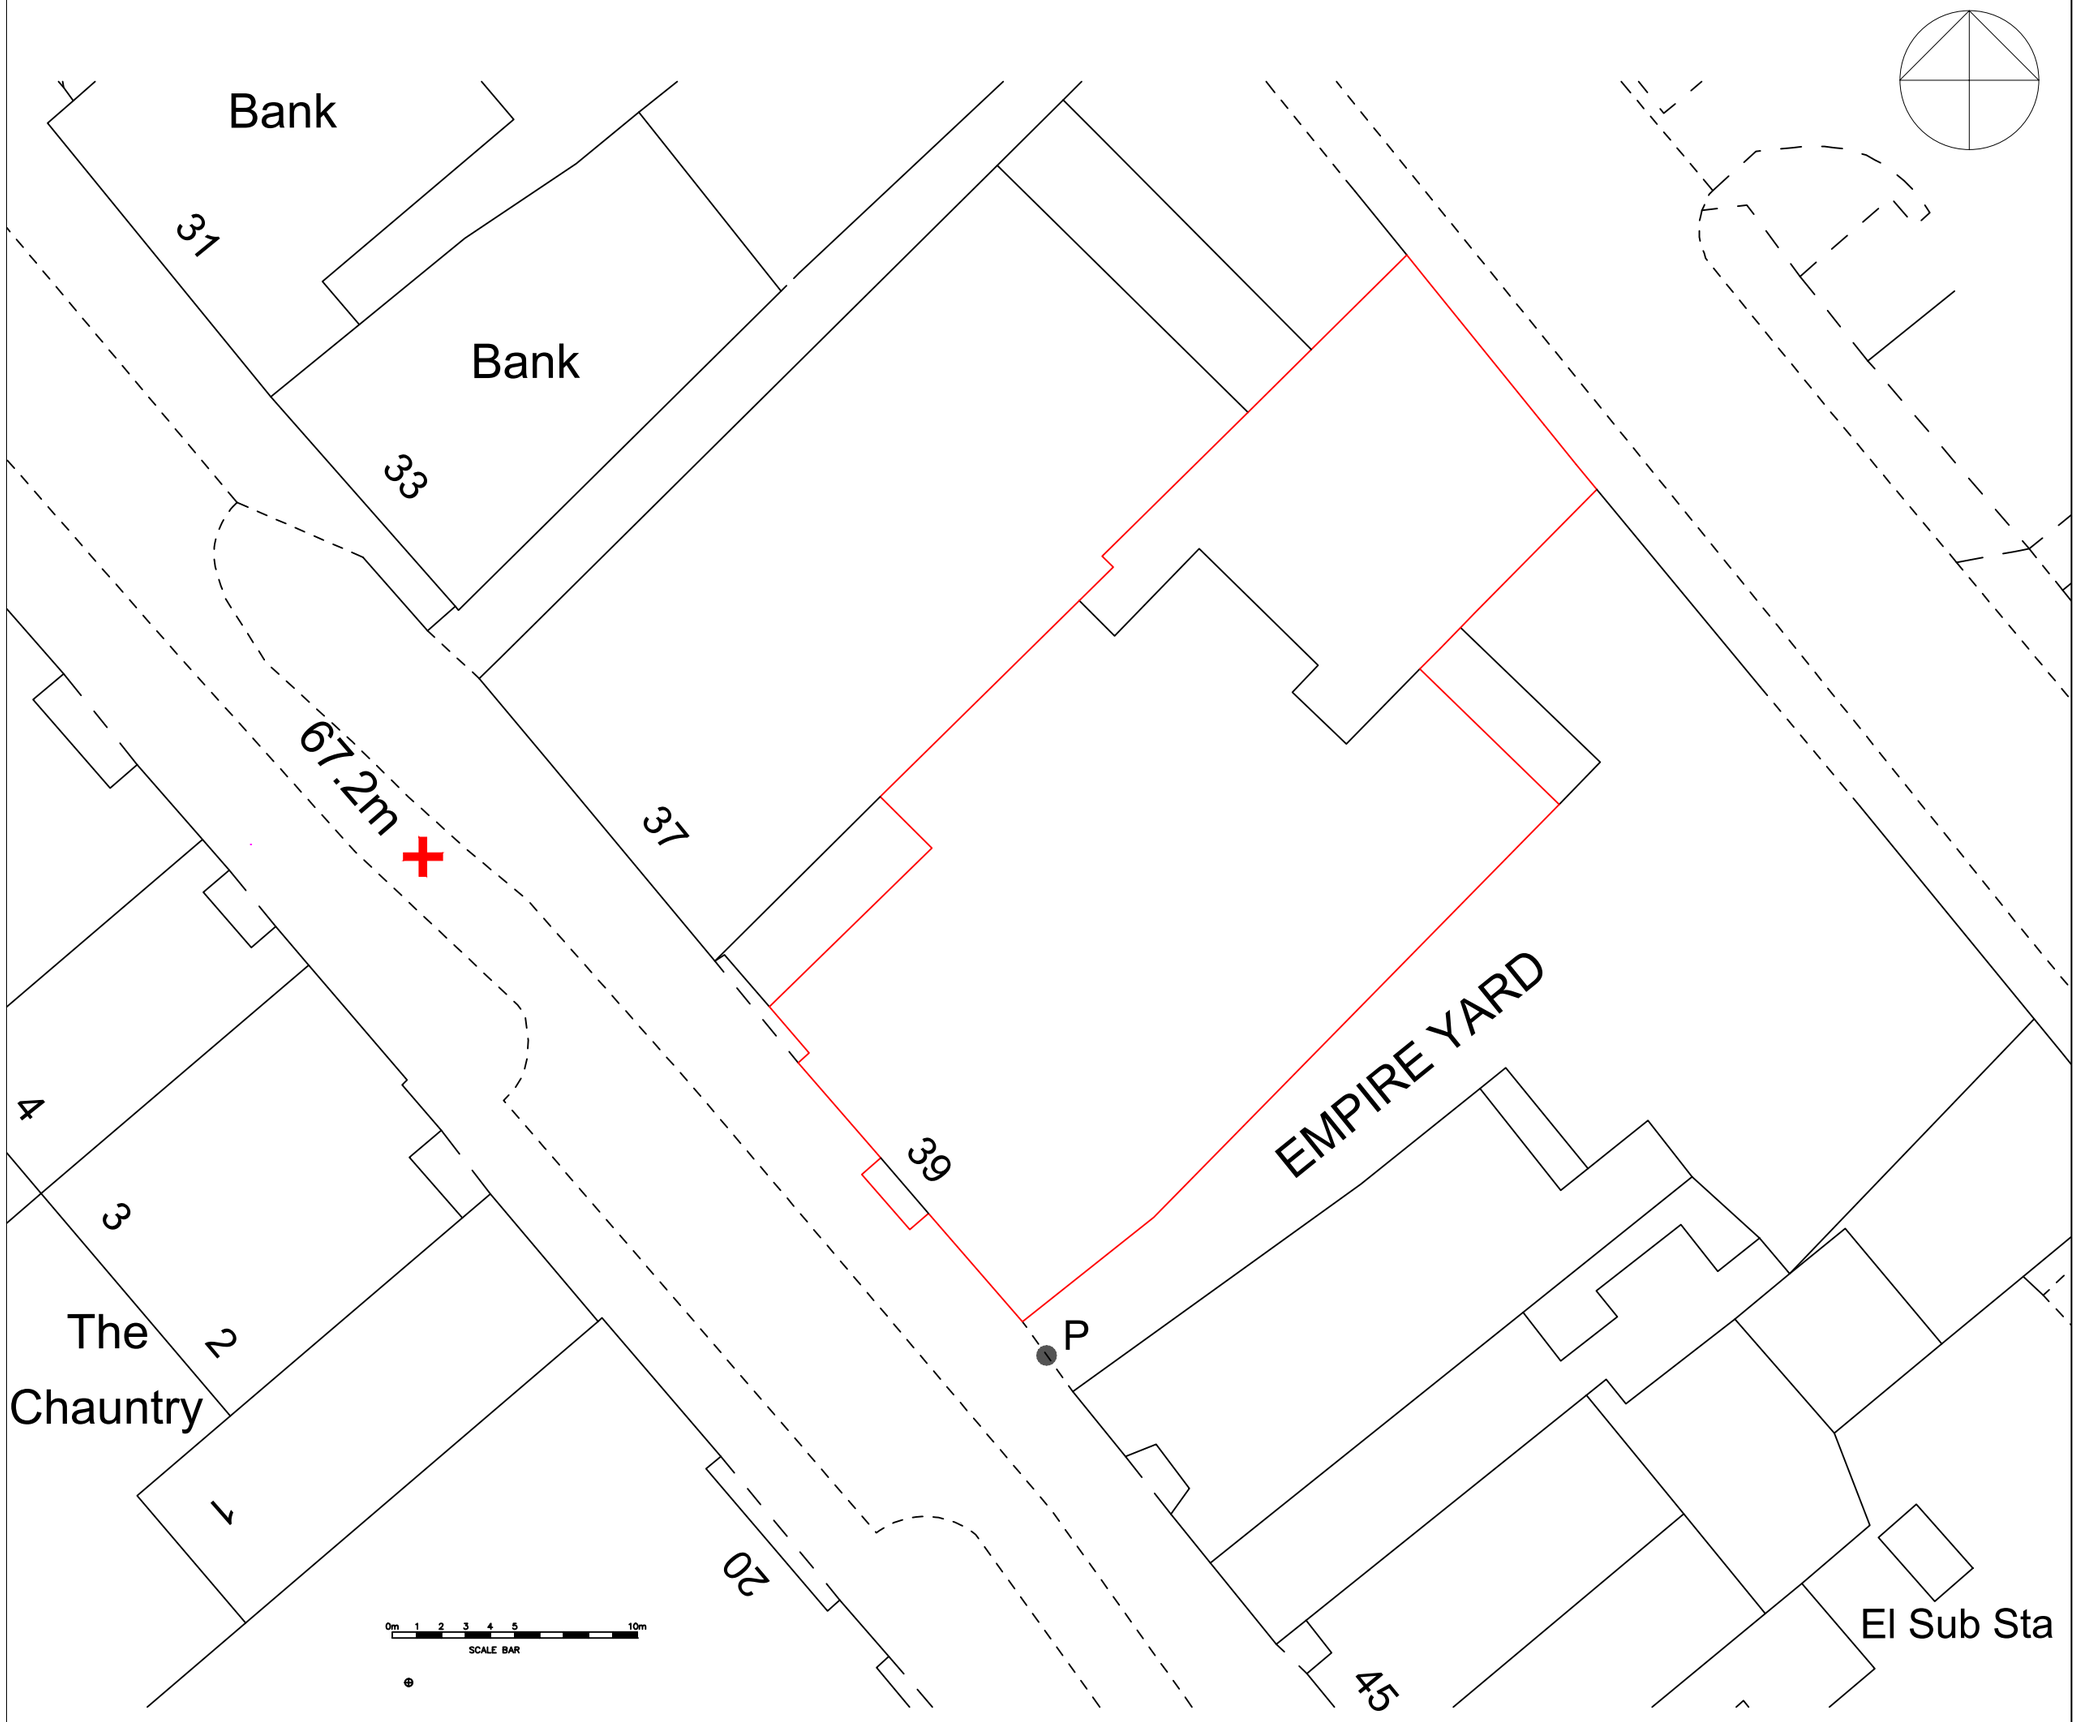


BTG Eddisons

Building & Project Consultancy
The Lawns, 33 Thorpe Road,
Peterborough, PE3 6AB
01733 233445
rory.addisonsmith@eddisons.com

COPYRIGHT OF EDDISONS COMMERCIAL LTD ALL RIGHTS RESERVED. DRAWING NOT TO BE REPRODUCED WITHOUT EXPRESS PERMISSION.

RICS

NOTES:

Do not scale from drawing except for the purpose of planning and all dimensions to be checked on site.

Drawings are indicative.

Exact setting out should be agreed with CA prior to commencement on site.

Drawings are subject to Building Control Approval.

Application site boundary outlined in red.

PROJECT TITLE:
39_HIGH_STREET_HAVERHILL_CB9-8AE

CLIENT:
ADAMS_HARRISON_SOLICITORS

DRAWING TITLE:
BLOCK_PLAN
EXISTING

DRAWN:	CHECKED:	APPROVED:
DW	TM	TM
DATE:	SCALE:	PAPER SIZE
OCT-2026	1:250	A3

DRAWING STATUS:
SIGNAGE_PLANNING_CONSENT

DRAWING No:	REVISION:
1219806.002	A