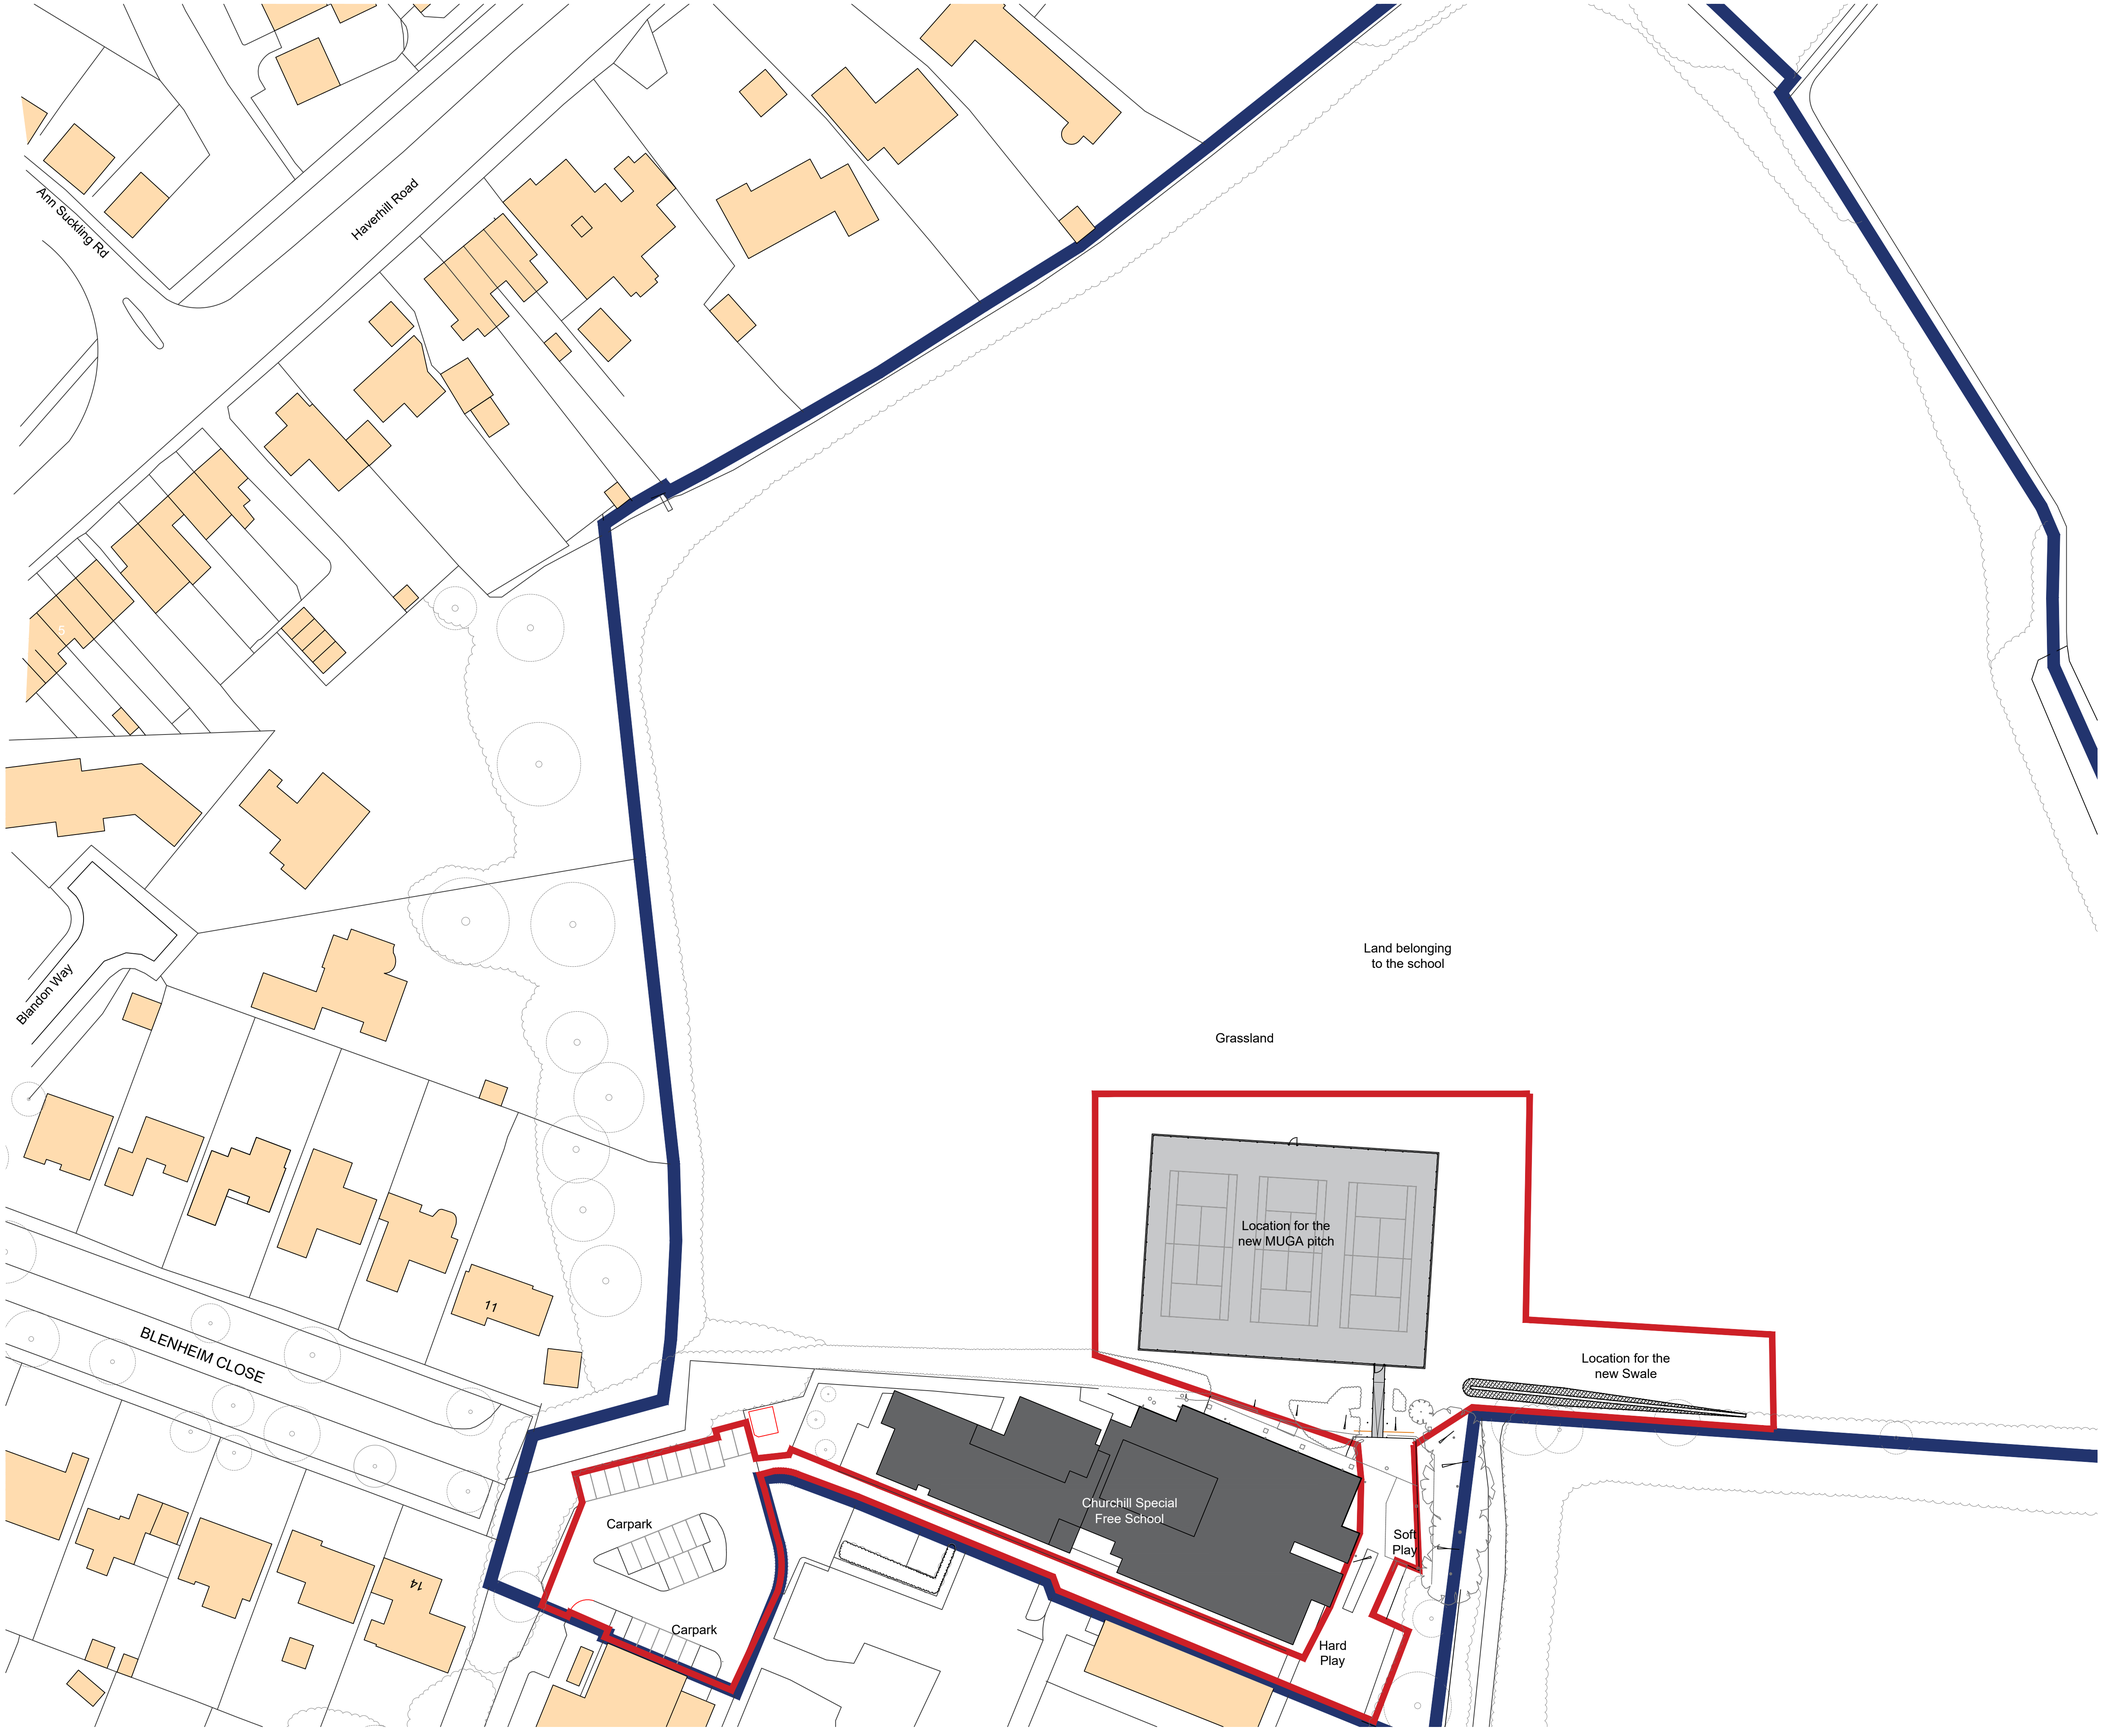


PROPOSED BLOCK PLAN
1:500

ALL WORKING DIMENSIONS TO BE CHECKED ON SITE.
FIGURED DIMENSIONS TO BE TAKEN IN PREFERENCE TO SCALED DIMENSIONS.
ANY DISCREPANCIES BETWEEN DRAWINGS OF DIFFERING SCALES AND BETWEEN DRAWINGS AND SPECIFICATION WHERE APPROPRIATE TO BE NOTIFIED TO SUPERVISING OFFICER FOR DECISION.
COPYRIGHT RESERVED.

Legend:

- Area of development
- Property Outline
- Swale

0 10m 20m 30m 40m 50m

SCALE BAR 1:500

N

Rev	Date:	Notes:
0	04/09/2026	Initial Issue.

REVISION HISTORY

CHURCHILL SPECIAL FREE SCHOOL
CHALKSTONE WAY
HAVERHILL
CB9 0LB

UNITY SCHOOLS PARTNERSHIP

NEW TENNIS MUGA
PROPOSED BLOCK PLAN

P C H
ASSOCIATES
LTD

01638 667676
www.pchassociates.co.uk
info@pchassociates.co.uk

DATE	07/07/2026	DRAWN BY	JW
SCALE (@ A1)	1:500	CHECKED BY	MH

341-2 PL-004_R0