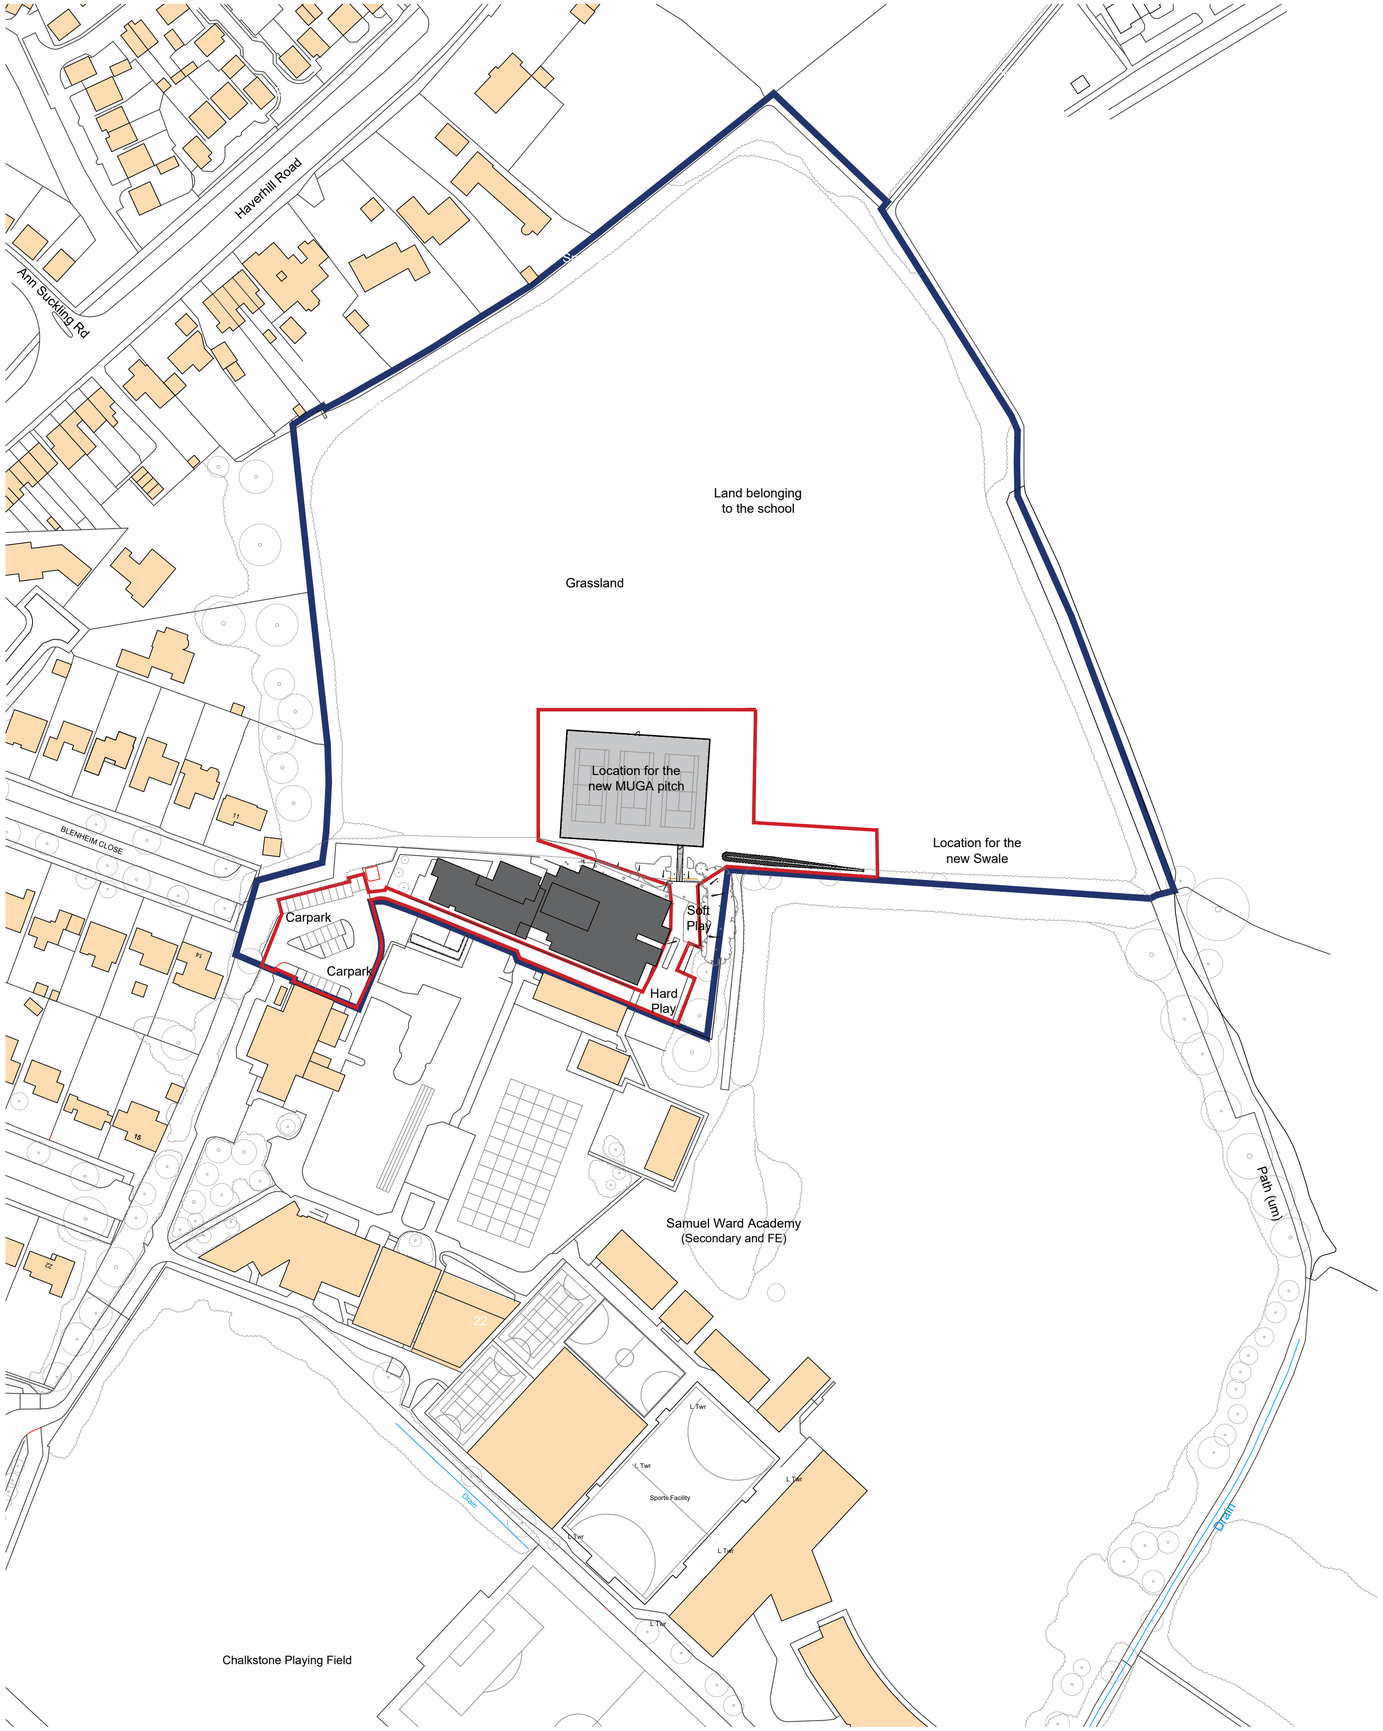


PROPOSED LOCATION PLAN 1:1000

ALL WORKING DIMENSIONS TO BE CHECKED ON SITE.
FIGURED DIMENSIONS TO BE TAKEN IN PREFERENCE TO SCALED DIMENSIONS.
ANY DISCREPANCIES BETWEEN DRAWINGS OF DIFFERING SCALES AND BETWEEN DRAWINGS AND SPECIFICATION WHERE APPROPRIATE TO BE NOTIFIED TO SUPERVISING OFFICER FOR DECISION.
COPYRIGHT RESERVED.

Legend:

- Area of development
- Property Outline
- Swale

0 20m 40m 60m 80m 1000m

SCALE BAR 1:1000

Rev	Date:	Notes:
0	04/09/2026	Initial Issue.

REVISION HISTORY

CHURCHILL SPECIAL FREE SCHOOL
CHALKSTONE WAY
HAVERHILL
CB9 0LB

UNITY SCHOOLS PARTNERSHIP

NEW TENNIS MUGA
PROPOSED LOCATION PLAN

P C H
ASSOCIATES
LTD

01638 667676
www.pchassociates.co.uk
info@pchassociates.co.uk

DATE	07/07/2026	DRAWN BY	JW
SCALE (@ A1)	1:500	CHECKED BY	MH

PROJECT NUMBER 341-2 | DRG. NUMBER PL-003.R0