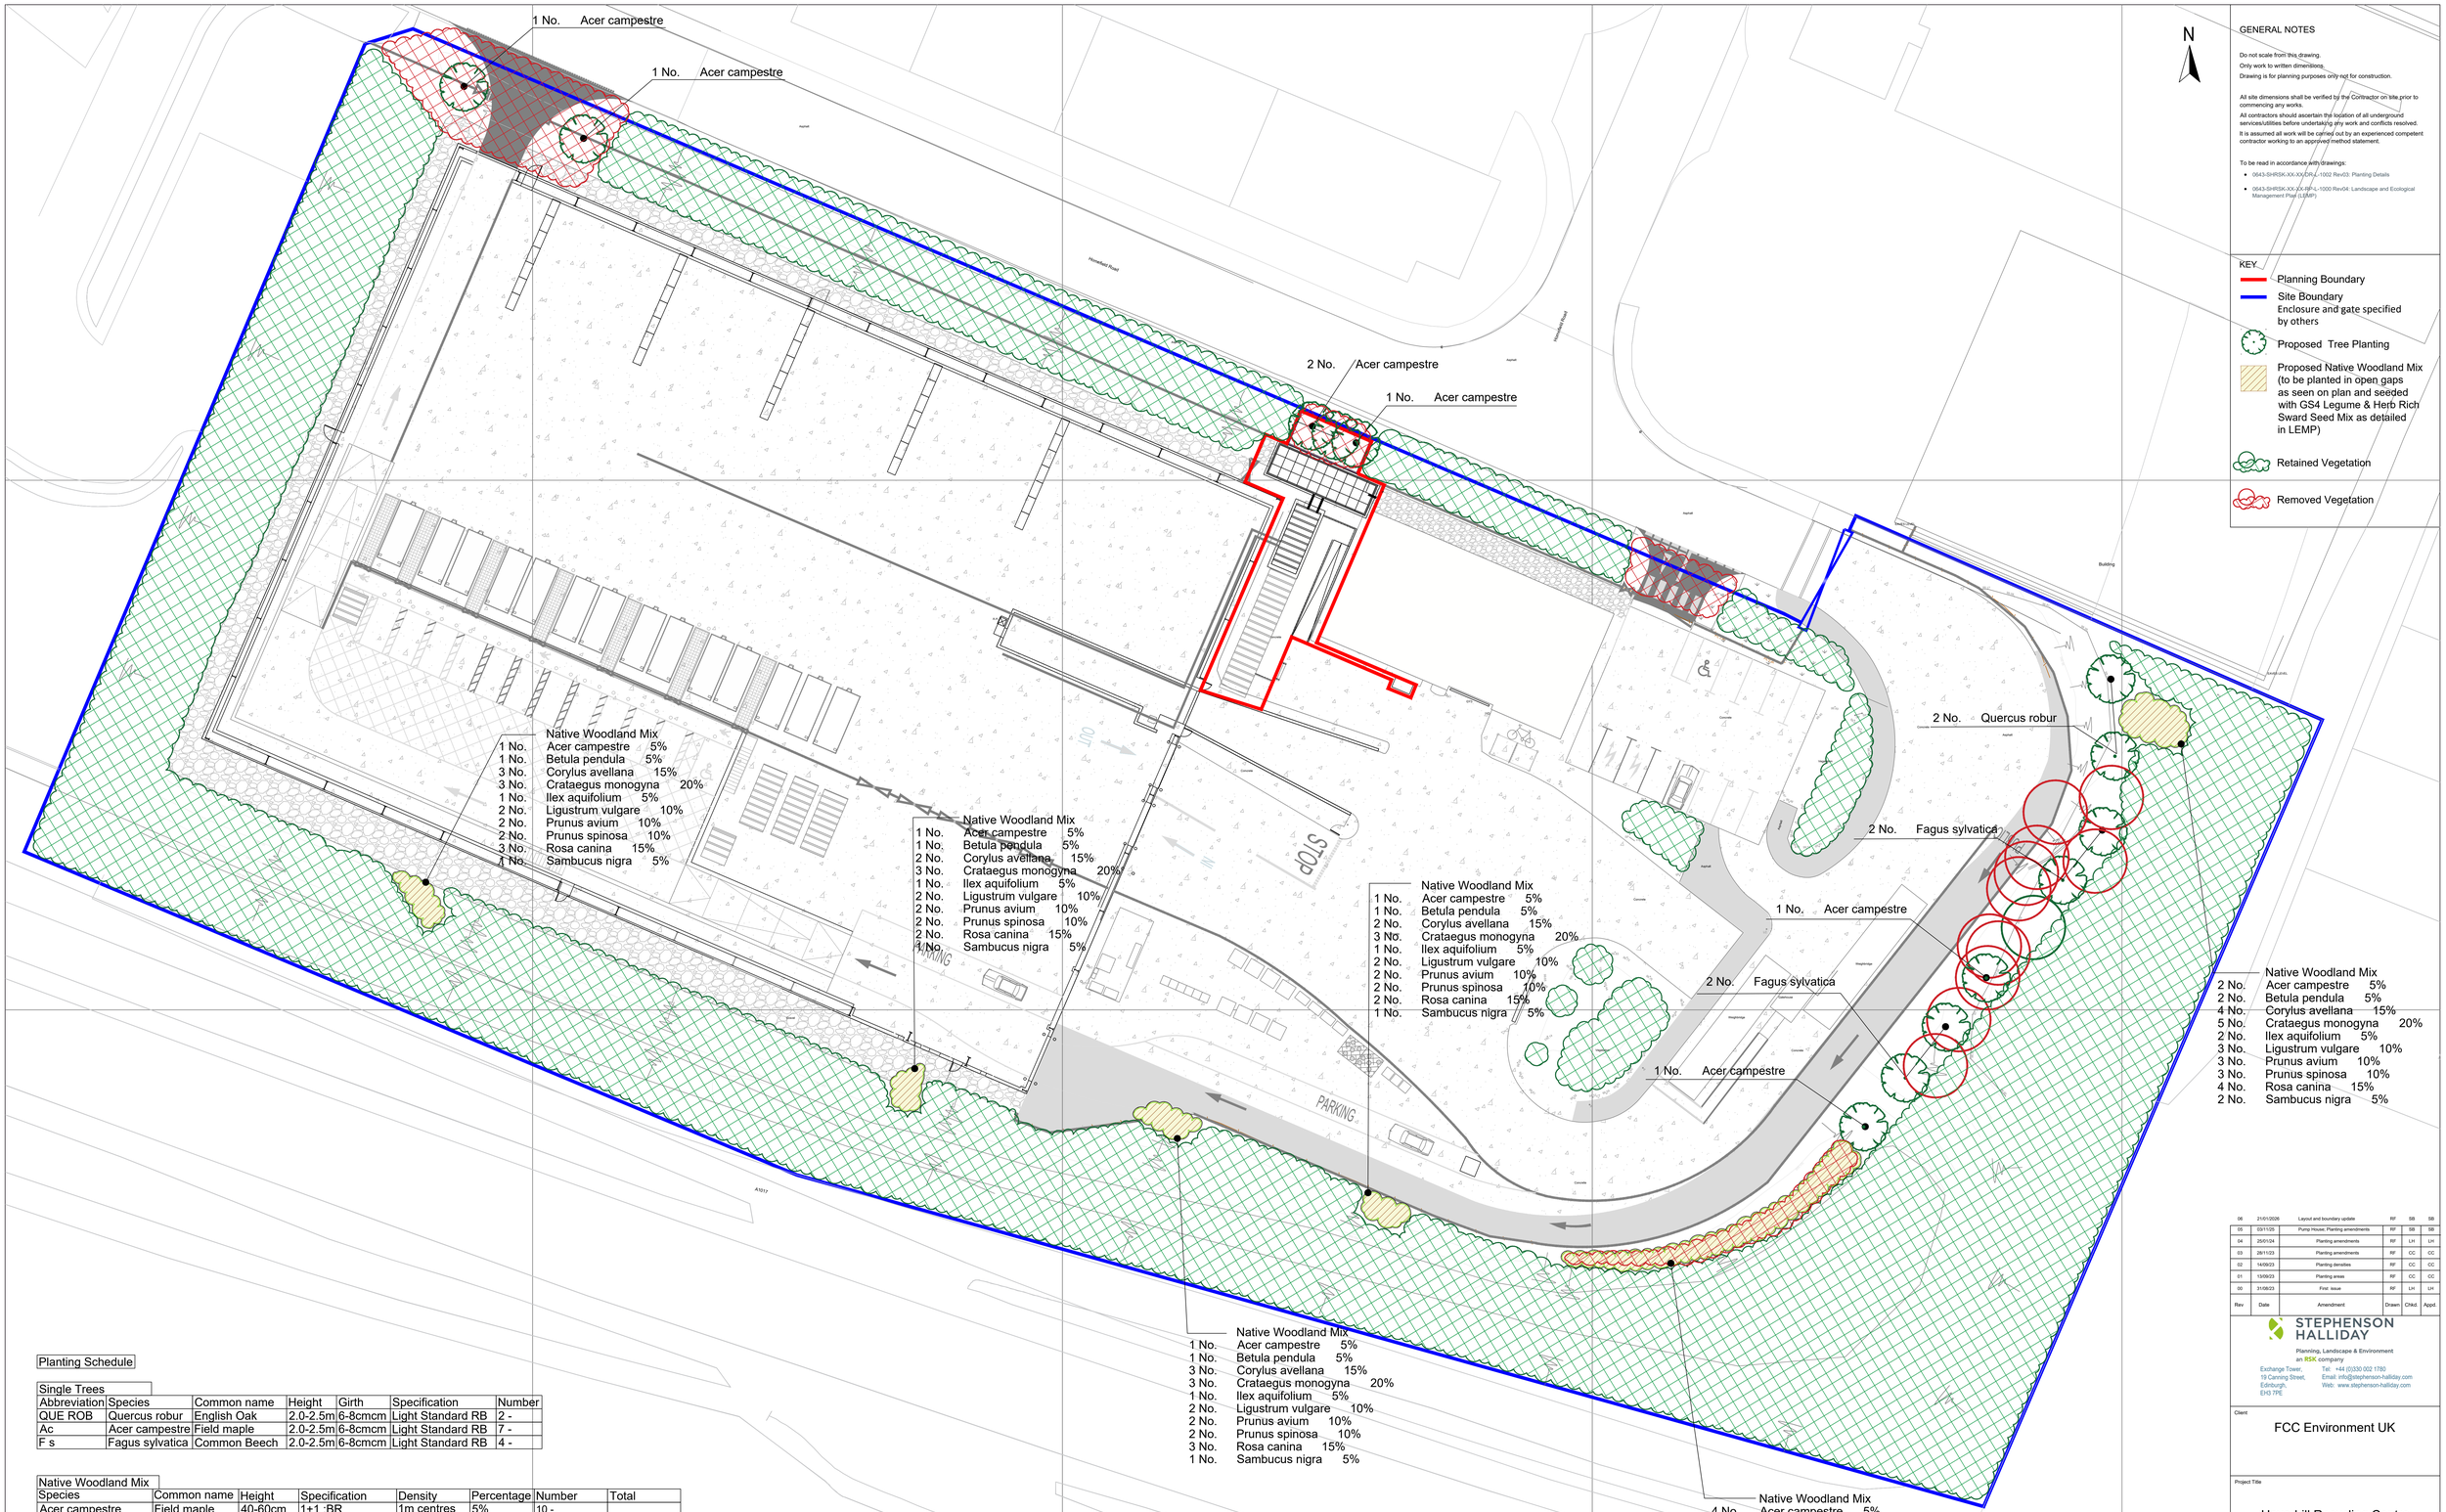


N

GENERAL NOTES

Do not scale from this drawing.
Only work to written dimensions.
Drawing is for planning purposes only not for construction.

All site dimensions shall be verified by the Contractor on site prior to commencing any works.
All contractors should ascertain the location of all underground services/utilities before undertaking any work and conflicts resolved.
It is assumed all work will be carried out by an experienced competent contractor working to an approved method statement.

To be read in accordance with drawings:

- 0643-SHRSK-XX-XX-DR-L-1002 Rev03: Planting Details
- 0643-SHRSK-XX-XX-RP-L-1000 Rev04: Landscape and Ecological Management Plan (LEMP)

KEY

- Planning Boundary
- Site Boundary
  Enclosure and gate specified by others
- Proposed Tree Planting
- Proposed Native Woodland Mix (to be planted in open gaps as seen on plan and seeded with GS4 Legume & Herb Rich Sward Seed Mix as detailed in LEMP)
- Retained Vegetation
- Removed Vegetation

Planting Schedule

Single Trees

Abbreviation	Species	Common name	Height	Girth	Specification	Number
QUE ROB	Quercus robur	English Oak	2.0-2.5m	6-8mcm	Light Standard RB	2 -
Ac	Acer campestre	Field maple	2.0-2.5m	6-8mcm	Light Standard RB	7 -
F s	Fagus sylvatica	Common Beech	2.0-2.5m	6-8mcm	Light Standard RB	4 -

Native Woodland Mix

Species	Common name	Height	Specification	Density	Percentage	Number	Total
Acer campestre	Field maple	40-60cm	1+1 :BR	1m centres	5%	10 -	173 -
Betula pendula	Silver birch	40-60cm	1+1 :BR	1m centres	5%	10 -	
Corylus avellana	Hazel	40-60cm	1+1 :BR	1m centres	15%	24 -	
Crataegus monogyna	Hawthorn	40-60cm	1+1 :BR	1m centres	20%	31 -	
Ilex aquifolium	Holly	40-60cm	1+1 :BR	1m centres	5%	10 -	
Ligustrum vulgare	Wild Privet	40-60cm	1+1 :BR	1m centres	10%	18 -	
Prunus avium	Wild Cherry	40-60cm	1+1 :BR	1m centres	10%	18 -	
Prunus spinosa	Blackthorn	40-60cm	1+1 :BR	1m centres	10%	18 -	
Rosa canina	Dog rose	40-60cm	1+1 :BR	1m centres	15%	24 -	
Sambucus nigra	Common elder	40-60cm	1+1 :BR	1m centres	5%	10 -	

Cotswalds Seeds GS4 Legume & Herb Rich Sward Mix

Total Area	Sewing Rate	Total Ammount
141 m2	2-3g/m2	0.4kg

NOTES:

- Quercus robur to be UK grown or of UK provenance, if this is unavailable please substitute with UK grown Ulmus 'New Horizon' of equal specification. Please note that substitution of any specified tree species must be agreed in writing with the local authority prior to ordering.
- All soil preparation and planting area formation by others

Rev	Date	Amendment	Drawn	Chkd	Appd
06	21/01/2026	Layout and boundary update	RF	SB	SB
05	03/11/25	Pump House; Planting amendments	RF	SB	SB
04	25/01/24	Planting amendments	RF	LH	LH
03	28/11/23	Planting amendments	RF	CC	CC
02	14/09/23	Planting densities	RF	CC	CC
01	13/09/23	Planting areas	RF	CC	CC
00	31/08/23	First issue	RF	LH	LH

STEPHENSON HALLIDAY
Planning, Landscape & Environment
an RSK company
Exchange Tower, 19 Canning Street, Edinburgh, EH3 7PE
Tel: +44 (0)330 002 1780
Email: info@stephenson-halliday.com
Web: www.stephenson-halliday.com

Client
FCC Environment UK

Project Title
Haverhill Recycling Centre

Drawing Title
Detailed Planting Plan

Drawn	Date	Checked	Date	Approved	Date
RF	25/01/24	LH	25/01/24	LH	25/01/24

Scale	Orig Size	Status
1:200	A0	Planning

Drawing No. 0643-SHRSK-XX-XX-DR-L-1001 Rev. 06

File Path
SH Projects 600s - 0643 - Haverhill Recycling FCC-Landscaping\05 Working Files\04 CAD

Scale
0 2 4 6 8 10m