


Note:
- All Dimensions in metres unless stated
- All dimensions are estimated & levels of the elevations need to be confirmed

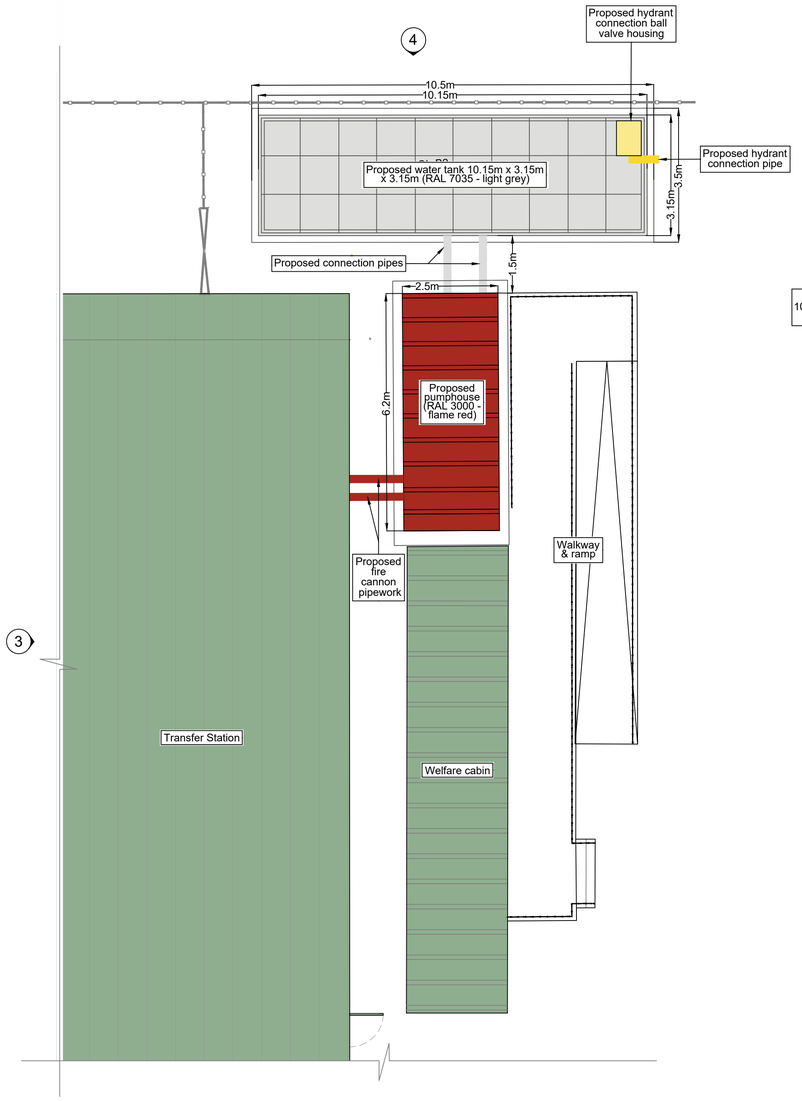

Plan View

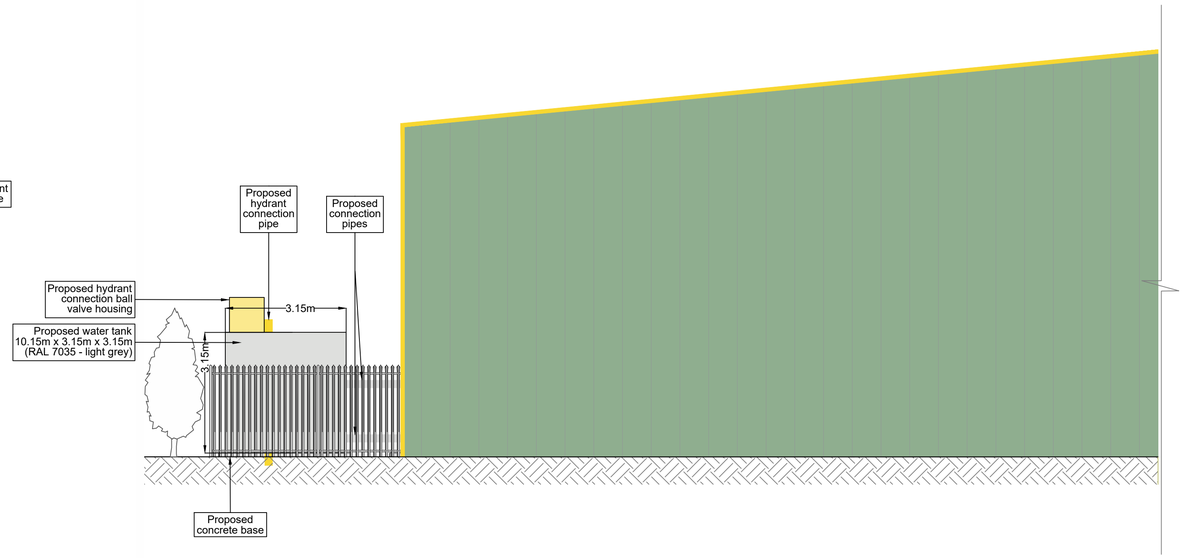

Elevation 3

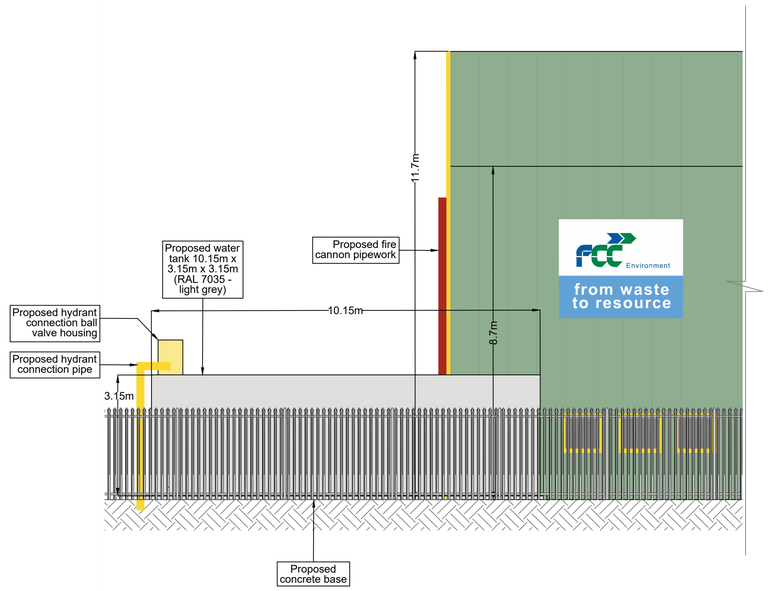

Elevation 4

0m 1m 2m 3m 4m
Scale 1:80

Notes:

1. All dimensions in metres and all levels in metres above ordnance datum unless specified otherwise.

2. Do not scale from this drawing.

3. Any anomalies identified with the details shown on this drawing are to be brought to the attention of FCC environment (UK) limited prior to construction works commencing.

Revision	Date	Description:	By	Chk.
S01	23.09.2025	First Issue	MT	AO

FCC Environment (UK) Limited
Ground Floor West, 900 Pavilion Drive, Northampton Business Park, Northampton, NN4 7RG

Site: **Haverhill**
Transfer Station

Drawing Title: **Proposed Water Tank & Pump House Elevations 2 (Planning)**

Drawn By:	Checked By:	Date:	Scale:	Paper Size:
MT	AO	23 Sept 2025	1:80	A1
Status:	Project No:		Revision:	Plan Number:
Level 1	EC-25005		S01	303

Last Saved By: Matthew Tapp Date: 23-Sep-2025 By: tapp_matthew Date: 24-Sep-25