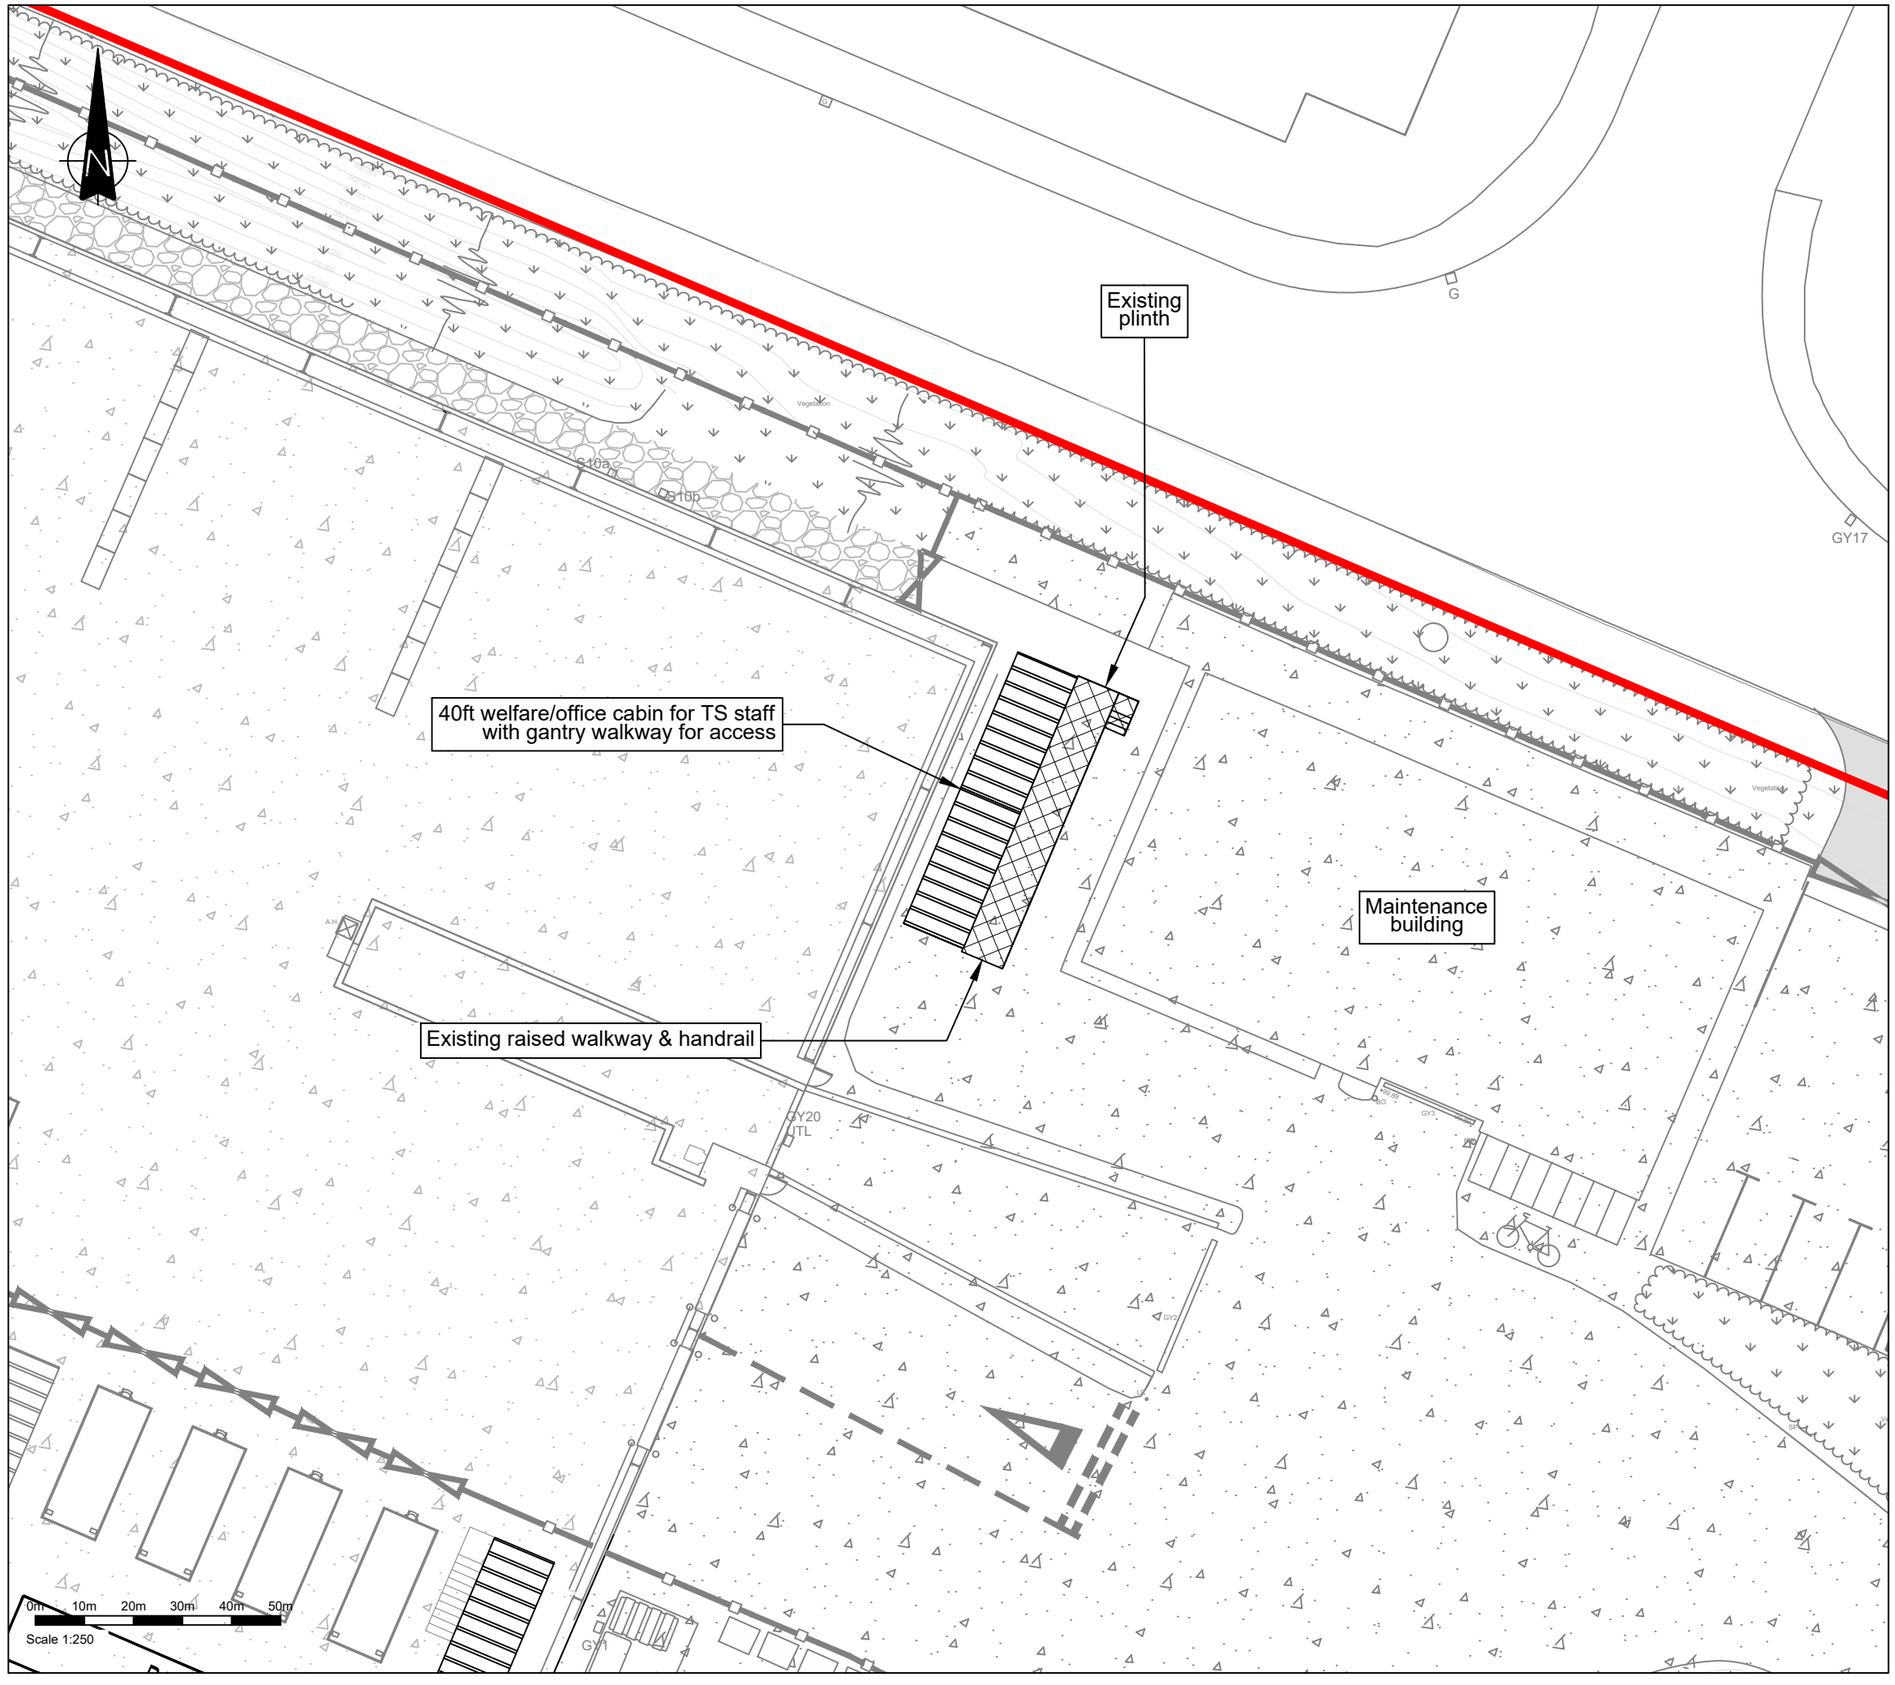


Notes:

1. All dimensions in metres and all levels in metres above ordnance datum unless specified otherwise.

2. Do not scale from this drawing.

3. Any anomalies identified with the details shown on this drawing are to be brought to the attention of FCC environment (UK) limited prior to construction works commencing.

Legend:

- Site Boundary
- Palisade fence line
- Gate
- Concrete Hardstanding
- Tarmac Hardstanding
- Grass Areas

Revision:	Date:	Description:	By:	Chk:
S01	20.10.2025	First Issue	MT	SF

FCC Environment (UK) Limited
3 Sidings Court, White Rose Way, Doncaster. DN4 5NU

Site: **Suffolk HWRC**

Drawing Title: **Layout As Approved**

Drawn By:	Checked By:	Date:	Scale:	Paper Size:
MT	SF	20 Oct 2025	1:250	A3
Status:	**Project No:**		**Revision:**	**Plan Number:**
Level 1	**EC-25005**		S01	**304**

Last Saved By: Matthew.Tyson Date: 20-Oct-25 Plot By: tyson, matthew Date: 20-Oct-25